29 STANTON CLOSE - SITE PLAN

WOKINGHAM
BOROUGH COUNCIL

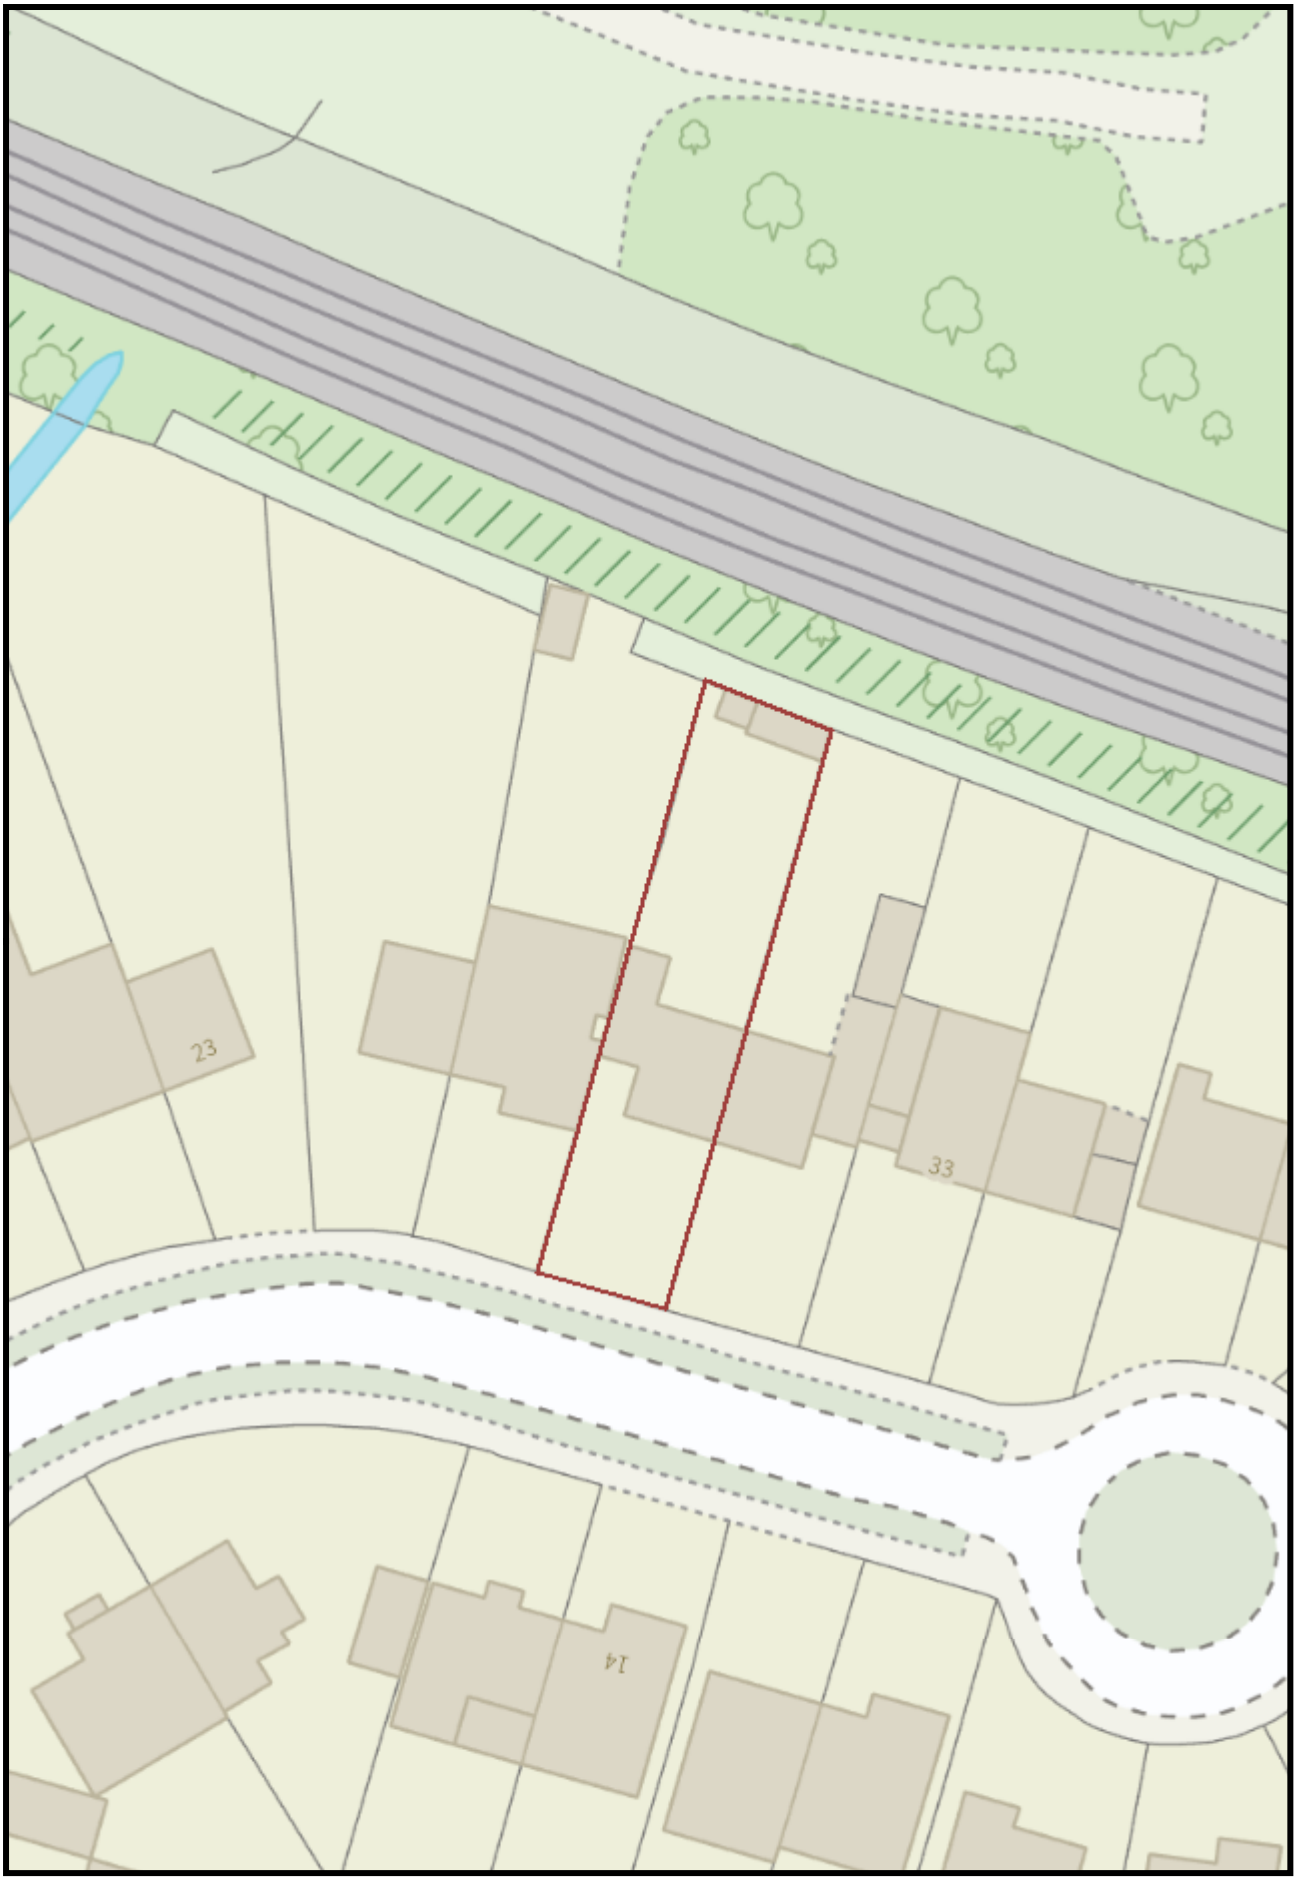

Scale: 1:500
Date: 15/06/2023

This page is intentionally left blank