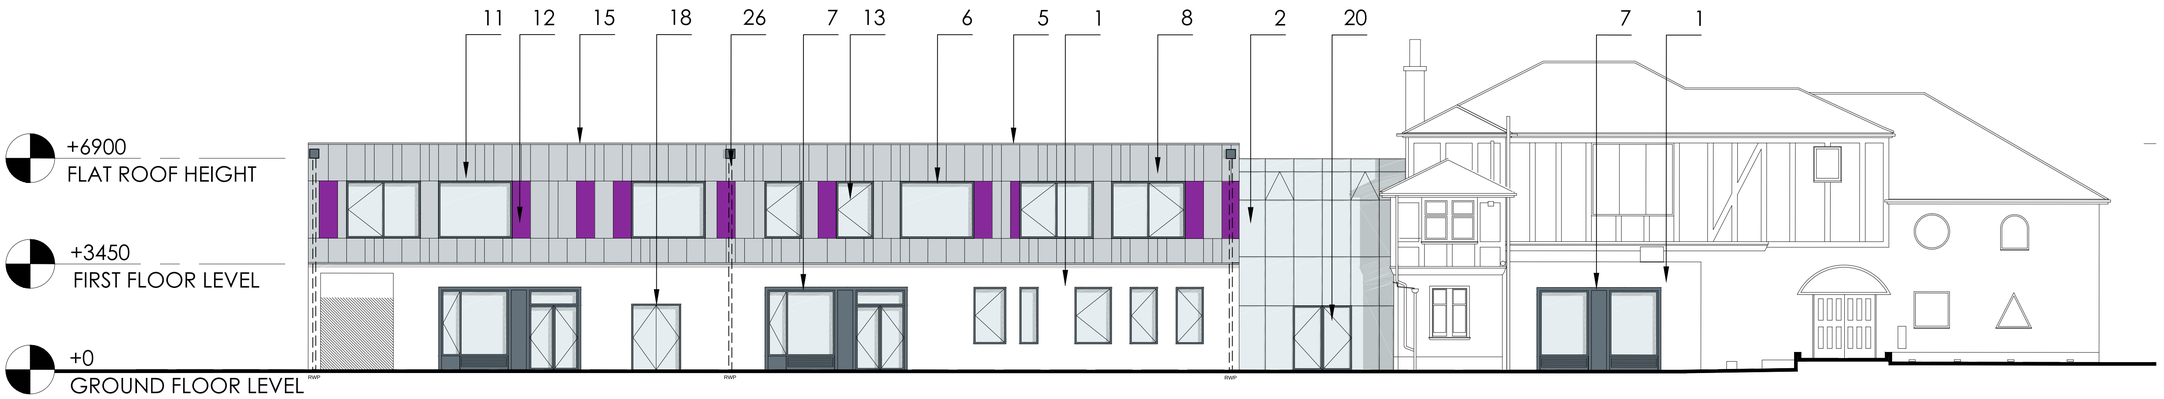

01 010 Proposed North Elevation
1:100 scale@A1

0 2.5 5 7.5 10m
Scale 1:100

02 010 Proposed East Elevation
1:100 scale@A1

03 010 Proposed East Elevation - Finchampstead Road
1:100 scale@A1

0 2.5 5 7.5 10m
Scale 1:100

1. White Render to match colour of existing building
2. Frameless full height Glazing to entrance
3. Extruded Timber Vertical louvres 500mm deep to line through with mullions
4. Extruded timber vertical louvres to staircase
5. Light Grey Aluminum capping to roof to match light grey cladding. RAL Colour to be confirmed.
6. Powder coated aluminum framed windows & doors Dark grey colour to match extruded aluminium box windows. RAL Colour to be confirmed.
7. Aluminum profile powder coated feature box frame surround to windows. Dark grey to match aluminum powder coated windows. RAL Colour to be confirmed.
8. Aluminum composite panels light grey cladding. Colour to match aluminium roof capping. RAL Colour to be confirmed.
9. Dark grey aluminium vertical louvres to plant room RAL colour to match window / door frames and feature box frame surround to windows. RAL Colour to be confirmed.
10. Dark grey aluminium vertical louvres to plant room door RAL colour to match window / door frames and feature box frame surround to windows. RAL Colour to be confirmed.
11. Aluminum composite panels mid grey cladding. Colour to match aluminium roof capping. RAL Colour to be confirmed.
12. Aluminum composite panels purple colour cladding. Colour to match school branding colour. RAL Colour to be confirmed.
13. Openable windows
14. Aluminum composite panels dark grey cladding to Lift and above emergency staircase door. Colour to match window / door frames. RAL Colour to be confirmed.
15. PV Panels on flat roof
16. Solid doors dark grey colour to match window / door frames. RAL colour to be confirmed.
17. High level glazing to staircase.
18. External Glazed doors with glazed fanlight where shown.
19. Ventilation louvres below box frame windows. Dark grey colour to match window / door frames. RAL colour to be confirmed.
20. Main Entrance to be glazed parapet height to be above first floor block with integrated glazed door
21. New roof to be constructed at a raised level to allow clear height for kitchen extract. Plant to be screened on this roof level. Acoustic screen to be provided.
22. Windows to be replaced to Aluminum with openable fanlight colour to match proposed dark grey frames.
23. Louvred acoustic screen to kitchen roof plant
24. New Dark grey powder coated aluminum framed windows to match proposed building windows.
25. New ramp and steps to kitchen together with metal handrail. Colour to Dark grey powder coated to match proposed window frame colour.
26. Recessed RWP square profile 100x100 aluminium dark grey to match window frames
27. Close boarded timber fence 2.4m high with gates at either end of the through way.

NOTES: KEY PLAN

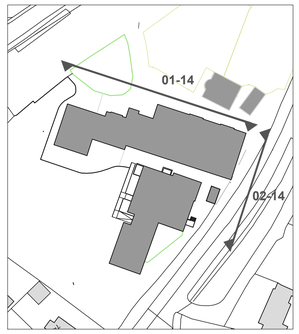

LEGEND:

Rev	Date	Description	Drawn	Check	Approv
02	25/07/16	PLANNING	NM	NM	NM
01	09/05/16	TENDER	NM	NM	NM
00	06/05/16	PLANNING	NM	NM	NM
	DATE	DESCRIPTION	DRN	CHK	APP

Client
Education Funding Agency

Education Funding Agency

PROJECT:
Evendons Primary School FS0296

Site
161 Finchampstead Road
Wokingham, Berkshire, RG40 3HD

Client
Education Funding Agency
Department of Education
Sanctuary Buildings, Great Smith St
London SW1P 3BT

+44 (0)207 783 8157
http://www.gov.uk/dfe

ARCADIS Design & Consultancy for natural and built assets

Registered office:
ARCADIS House
34 York Way
London
N1 9AB

Coordinating office:
ARCADIS House
34 York Way
London
N1 9AB
Tel: 44 (0)20 7812 2000

www.arcadis.com

TITLE:
Proposed Elevations Sheet 1

Designed	NM	Signed	Date: FEB 2016
Drawn	NM	Signed	Date: FEB 2016
Checked	EL	Signed	Date: APR 2016
Approved	EL	Signed	Date: APR 2016
Scale:	As shown	Datum:	AOD
Original Size:	A0	Grid:	OS
Suitability Code:	T1	Project Number:	28261125

Suitability Description:
PLANNING

Drawing Number: 28261125-015
Revision: 02

© Copyright reserved

100mm on Original

Print Date: 25/07/2016 11:42:29

\\UKECHQFILE1\MI\Data\Team 92\Projects\28261100 EFA TA Programme and Projects\28261125 - Evendons School\1, TA Feasibility\1.5 Design\PLANNING\CAD\SHEETS\28261125_014_Proposed Elevations.dwg

This page is intentionally left blank