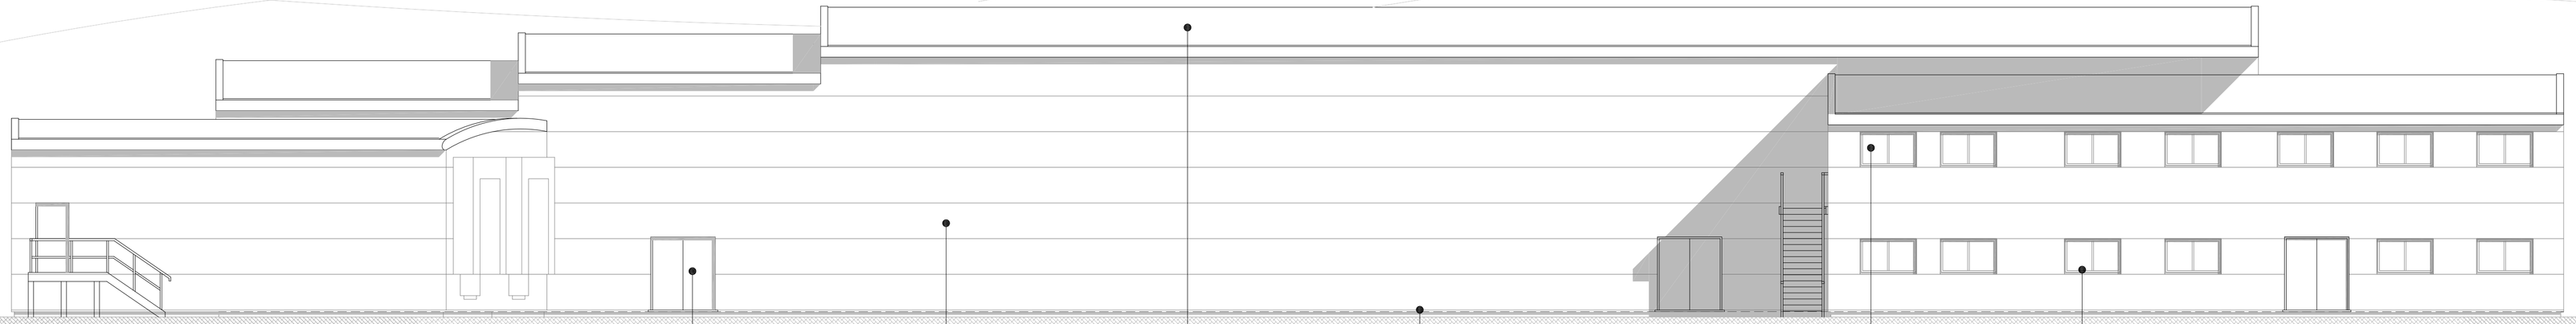

1 PROPOSED WEST ELEVATION
FACING INTERNAL COURTYARD SCALE 1:100

PROPOSED FIRE EXIT. RAL 7016 ANTHRACITE GREY.

NEW MICRO RIB CLADDING (KS600-1000 MR) RAL 9006 METALLIC SILVER.

PROPOSED TRAPEZOIDAL ROOF (KS1000/2000 RW). RAL 080 70 05 GOOSEWING GREY.

PROPOSED RED ENGINEERING BRICK BELOW DPC. RED FAIR FACE BRICK ABOVE DPC. BLOCKWORK ABOVE BRICKWORK.

PROPOSED THERMO GLASS. DOUBLE GLAZING. NEUTRAL.

PROPOSED GLASS FRAME WORK RAL 7016 ANTHRACITE GREY.

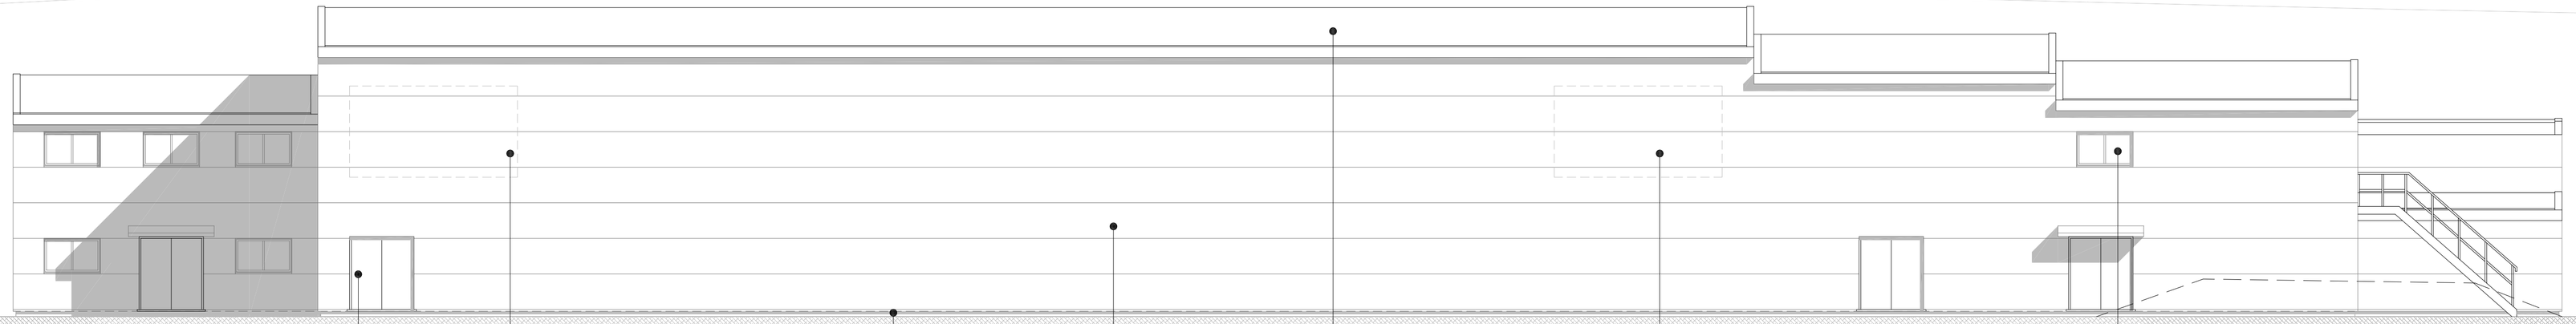

2 PROPOSED EAST ELEVATION
FACING CAR PARK SCALE 1:100

PROPOSED FIRE EXIT. RAL 7016 ANTHRACITE GREY.

PROPOSED SIGNAGE ZONE. FOR SEPARATE APPLICATION BY CLIENT.

PROPOSED RED ENGINEERING BRICK BELOW DPC. RED FAIR FACE BRICK ABOVE DPC. BLOCKWORK ABOVE BRICKWORK.

NEW MICRO RIB CLADDING (KS600-1000 MR) RAL 9006 METALLIC SILVER.

PROPOSED TRAPEZOIDAL ROOF (KS1000/2000 RW). RAL 080 70 05 GOOSEWING GREY.

PROPOSED SIGNAGE ZONE. FOR SEPARATE APPLICATION BY CLIENT.

PROPOSED THERMO GLASS. DOUBLE GLAZING. NEUTRAL.

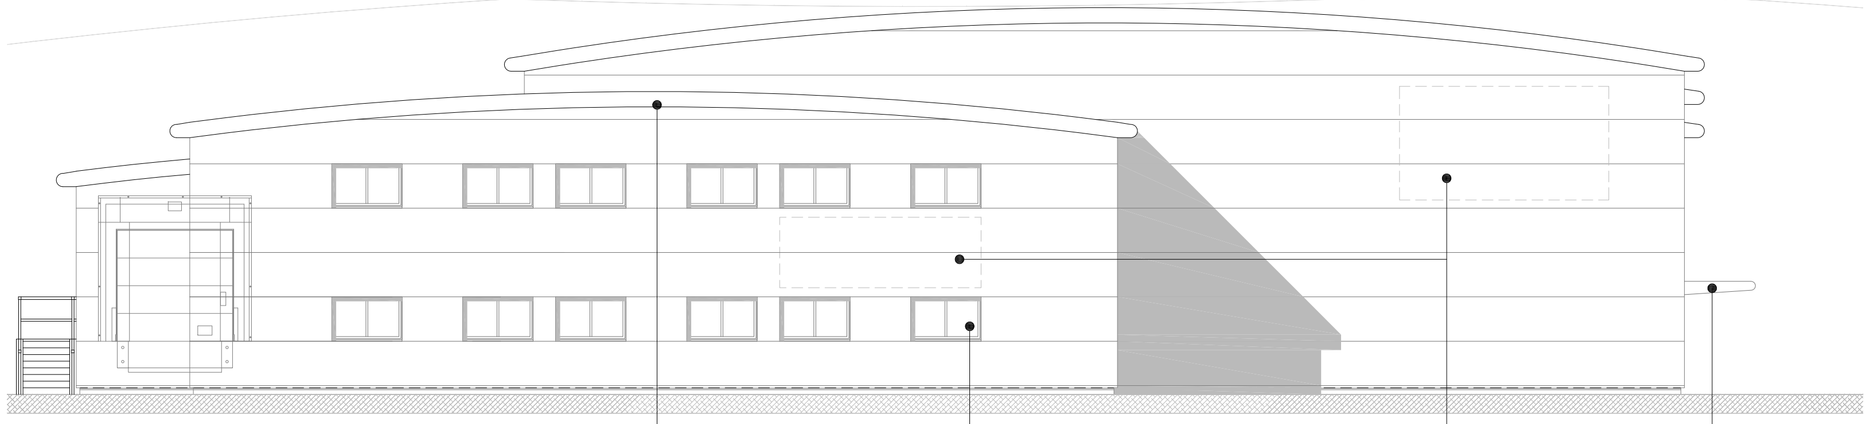

3 PROPOSED SOUTH ELEVATION
FACING CHURCH LANE SCALE 1:100

PROPOSED TRAPEZOIDAL ROOF (KS1000/2000 RW). RAL 080 70 05 GOOSEWING GREY.

PROPOSED GLASS FRAME WORK RAL 7016 ANTHRACITE GREY.

PROPOSED SIGNAGE ZONE. FOR SEPARATE APPLICATION BY CLIENT.

NEW CANOPY.

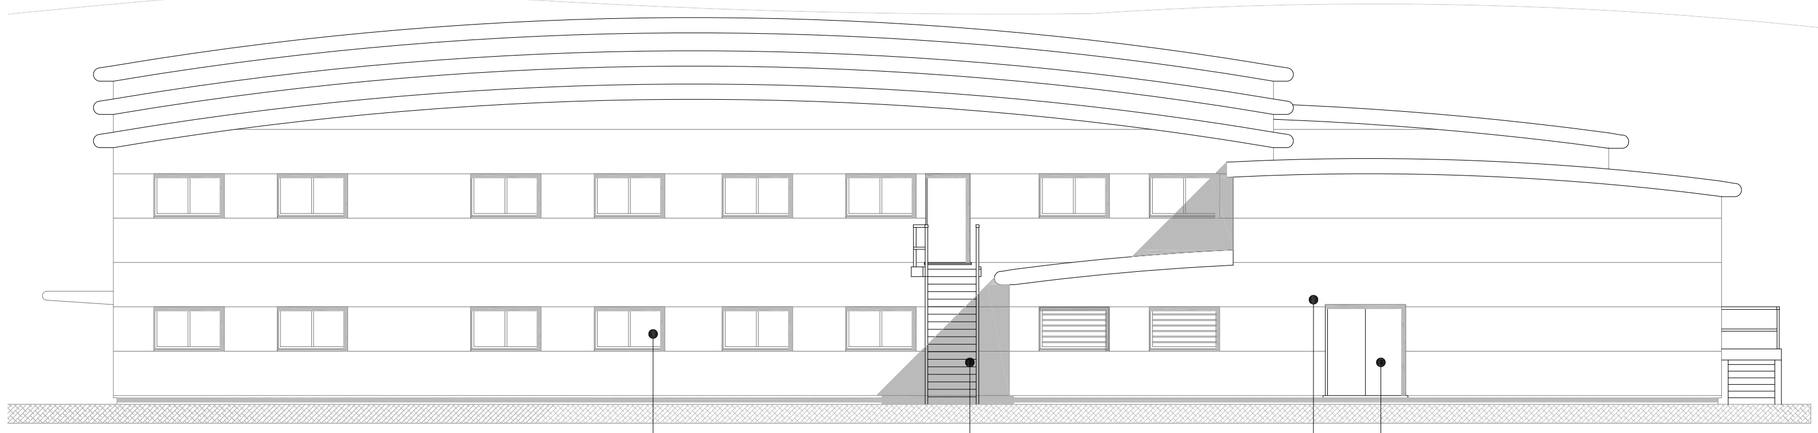

4 PROPOSED NORTH ELEVATION
FACING SITE ENTRANCE SCALE 1:100

PROPOSED THERMO GLASS. DOUBLE GLAZING. NEUTRAL.

NEW MICRO RIB CLADDING (KS600-1000 MR) RAL 9006 METALLIC SILVER.

NEW CANOPY.

PROPOSED FIRE EXIT. RAL 7016 ANTHRACITE GREY.

101

Rev	Date	Description	Rev By	Chk'd By
-	dd-mm-yy	—	---	---

Project Title	NEW COLD STORE AND OFFICES WITH DRIVERS REST ACCOMMODATION CHURCH LANE THREE MILE CROSS READING RG7 1HB				
Client	PULLEYN TRANSPORT LTD				
Status	PLANNING				
Scale	1:100	Drawing Size	A1		
Drawn By	SJ	Checked By	IDC	Date	08/2015
Drawing Title	PROPOSED ELEVATIONS				
Job-Dwg No	13615-109			Rev	-

THE HARRIS PARTNERSHIP MILTON KEYNES
The Old Rectory, 79 High Street
Newport Pagnell, MK16 8AB
t. 01908 211 577 f. 01908 211 722

THE HARRIS PARTNERSHIP WAKEFIELD
2 St. Johns North, Wakefield, WF1 3QA
t. 01924 291 800 f. 01924 290 072

THE HARRIS PARTNERSHIP MANCHESTER
2nd Floor, Carvers Warehouse,
77 Dale Street, Manchester, M1 2HG
t. 0161 238 8555 f. 0161 244 5809

THE HARRIS PARTNERSHIP READING
101 London Road, Reading, RG1 5BY
t. 0118 950 7700 f. 0118 956 8642

THE HARRIS PARTNERSHIP
ARCHITECTS
www.harrispartnership.com

This drawing is copyright and may not be reproduced in whole or part without written authority. Do not scale off this drawing.

CAD file reference J:WORKING PROJECTS/13615/17.0/100 SERIES-PLANNING

This page is intentionally left blank