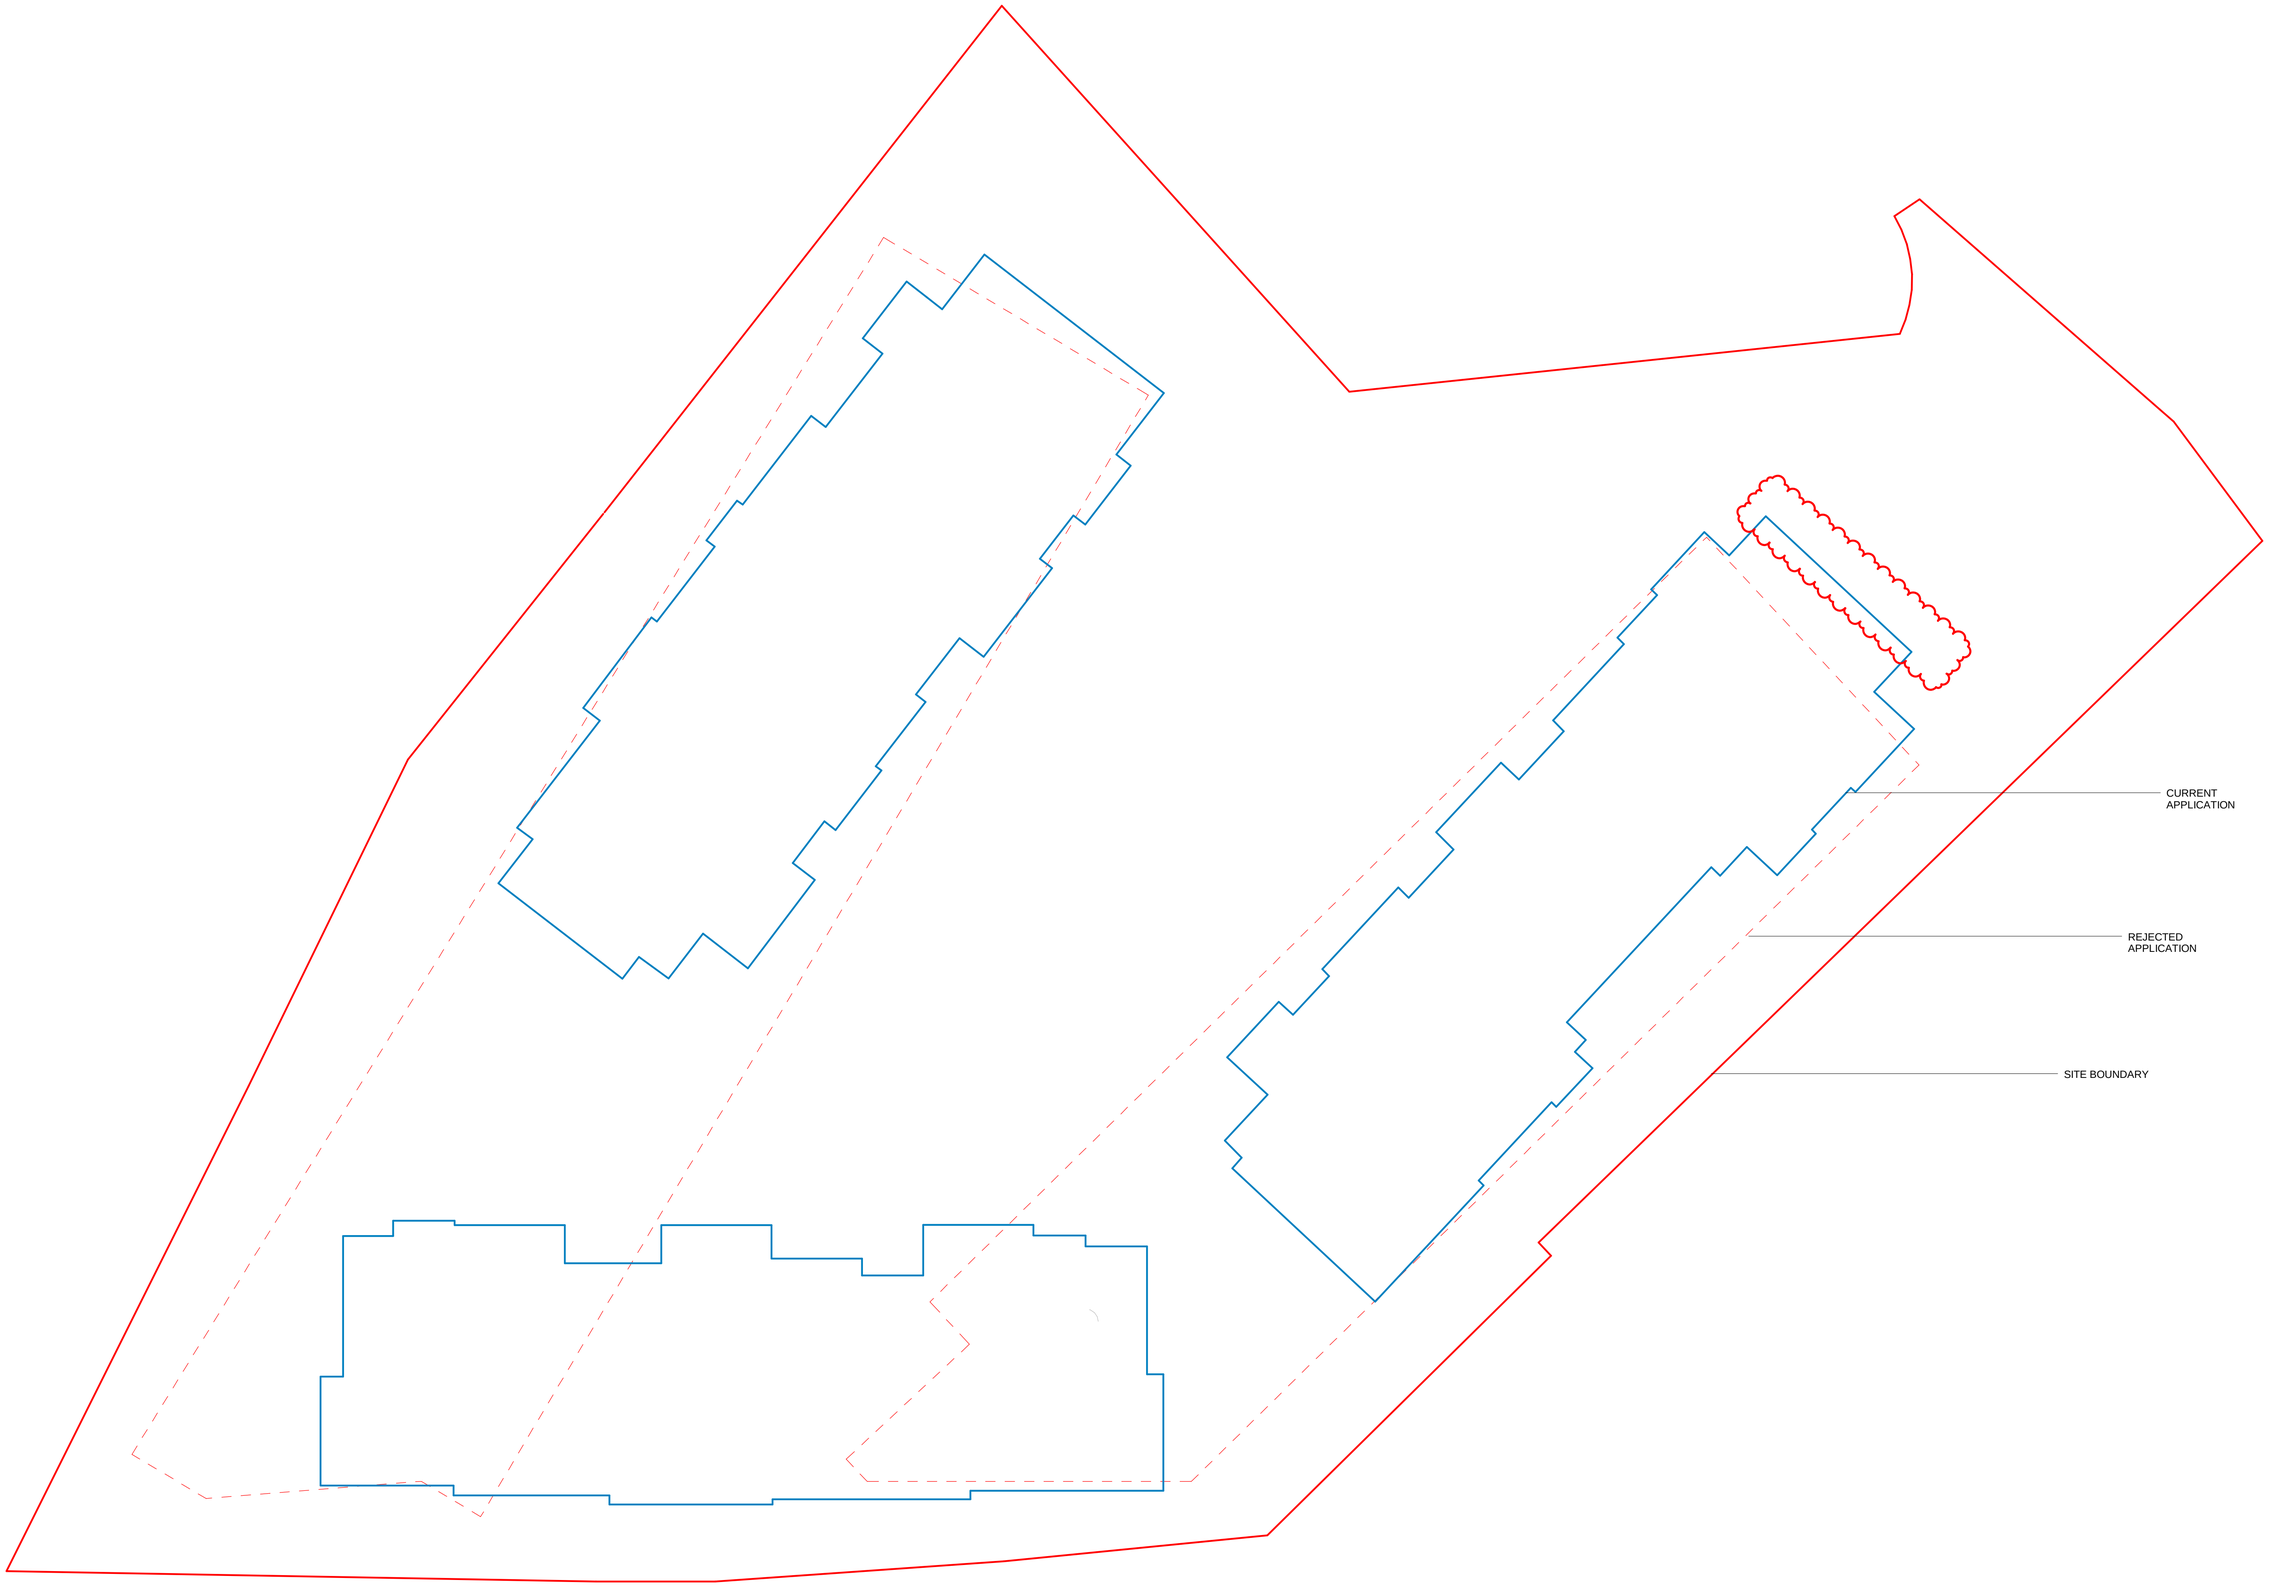

Rev	Date	Version Description	Drn	Chk
/	29/11/17	FIRST ISSUE	DLG	JN
P1	19/02/18	Amended outline on building block 1 to suite increased turning circle to 22m.	DLG	JN

Planning drawing based on 3184-DMWR-DR-A-0015

SAFETY, HEALTH AND ENVIRONMENTAL INFORMATION

In addition to the hazards/risks normally associated with the types of work detailed on this drawing, refer to Designers Risk Assessment, note the following ;

It is assumed that all works will be carried out by a competent contractor working, where appropriate, to an approved method statement

Use Dimensions - DO NOT SCALE

Contractors Must Verify All Dimensions On Site Before Starting Work

This Drawing Is Copyright

Client Logo

d m w r
Architects

DMWR Architects Limited
16-18 Hatton Garden
First Floor
London EC1N 8AT

t 0207 870 3779
e mail@dmwr.co.uk
www.dmwr.co.uk

Client
Equity RED

Project Name
Hartman and Autotrader House, Reading
Land at Lower Earley Way, Danehill, Lower Earley Way, RG6 4UT

Drawing Title
Proposed Building Outline Comparison

Drawing Status
PRELIMINARY

Drawing Details
C:\Users\DLaGuidara\Documents\3184-DMWR-A-2016-M3-0004_LOCAL_laguidara.rvt
19/02/2018 12:06:42

DMWR Job No.
3184

Drawn By	Drawn Date	Checked By	Scale @ A1
RB	28/09/17	JN	1 : 200

Drawing Number
3184-PL-0015

Revision
P1

North

ISO A1 Landscape

This page is intentionally left blank