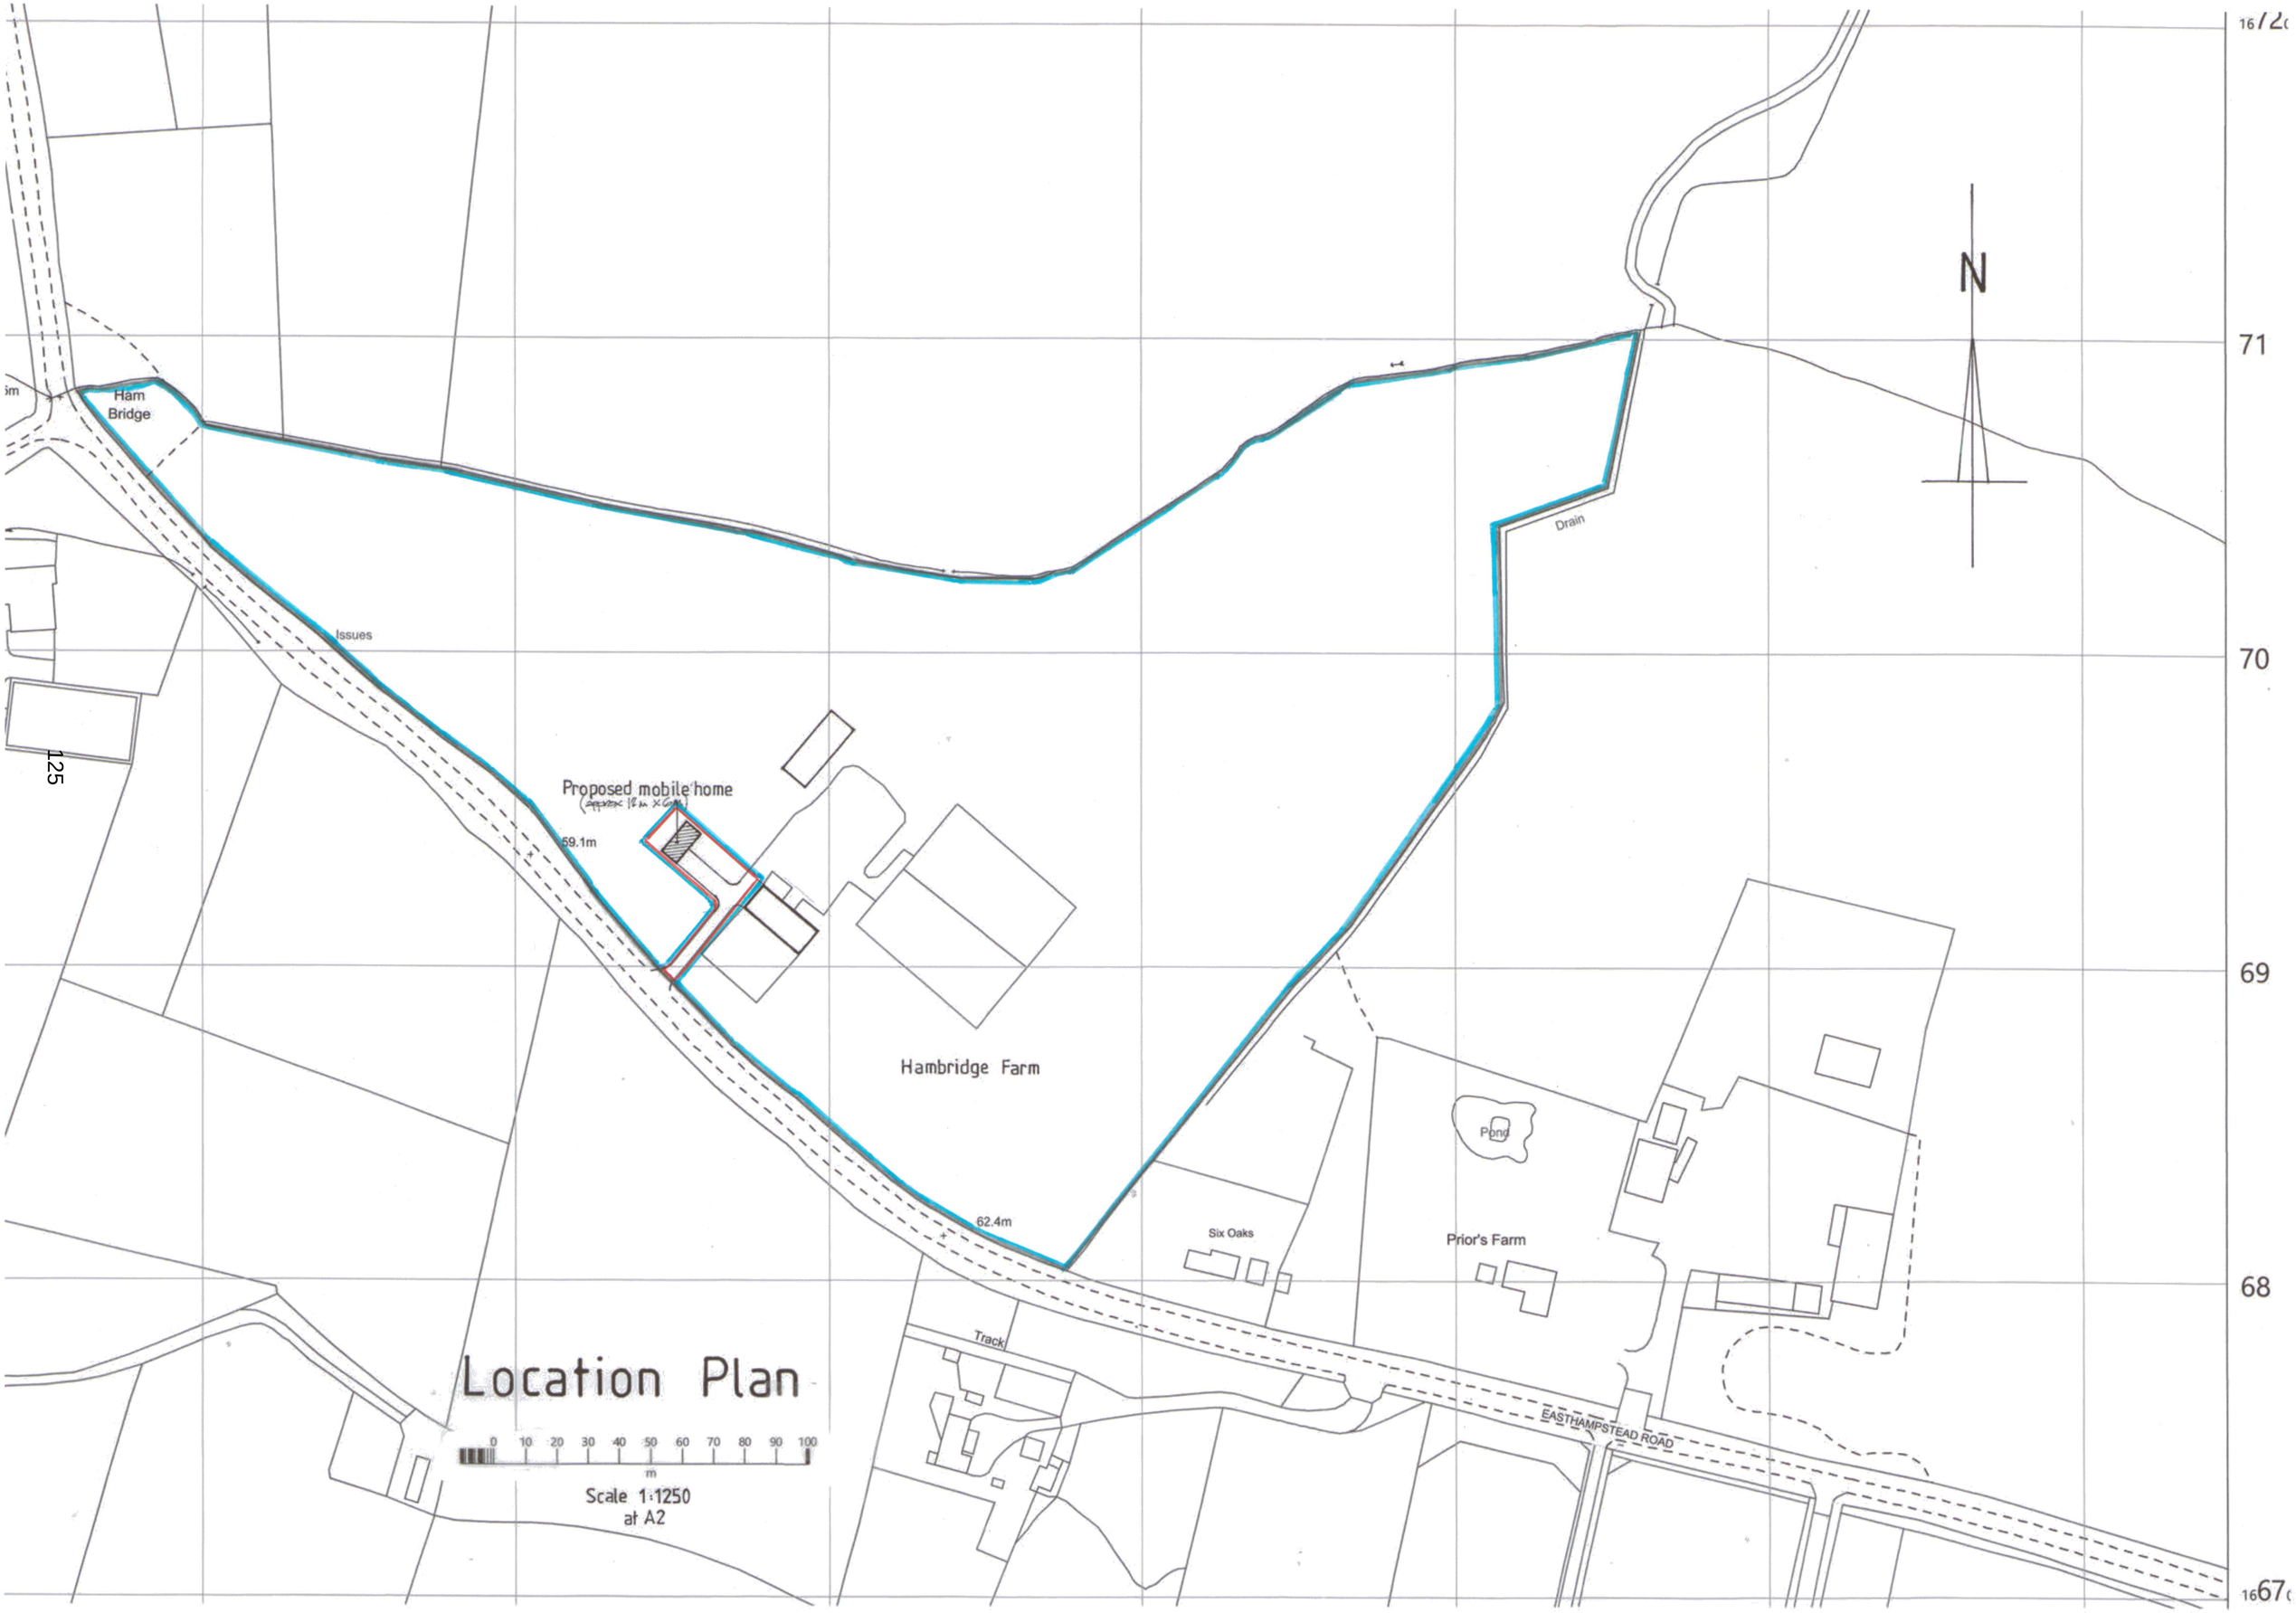
Ham Bridge
Issues
Drain
Proposed mobile home
59.1m
Hambridge Farm
62.4m
Six Oaks
Pond
Prior's Farm
Track
EASTHAMPSTEAD ROAD
N
Location Plan
0 10 20 30 40 50 60 70 80 90 100
m
Scale 1:1250
at A2
71
70
69
68
67

This page is intentionally left blank