0 1 2 3 4 5 6 7 8 9

SCALE BAR @ 1:100 printed @ A1 size

Stanfords VectorMap

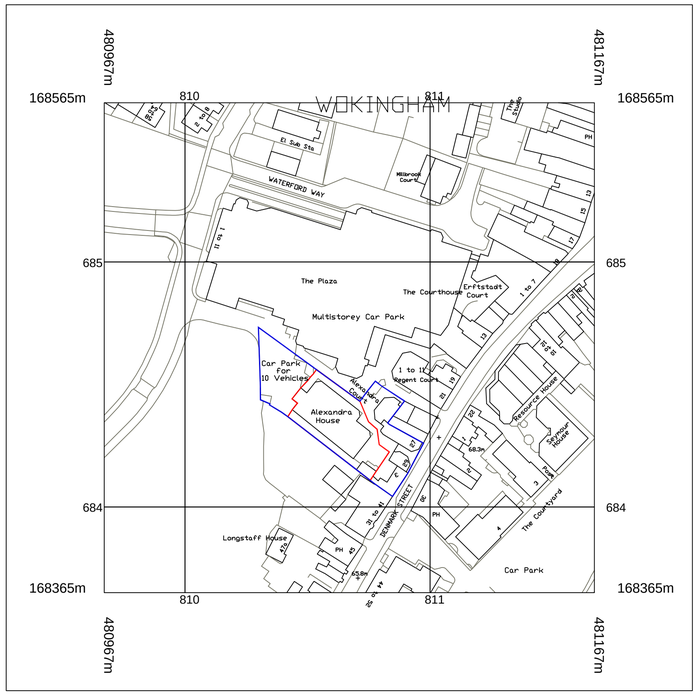

20 0 20 40 60 80 100

Metres @ 1:1250

N

© Crown copyright and database rights 2019 OS 100035409

Reproduction in whole or in part is prohibited

without the permission of Ordnance Survey.

Location / Block Plan

Scale 1:1250 @ A1

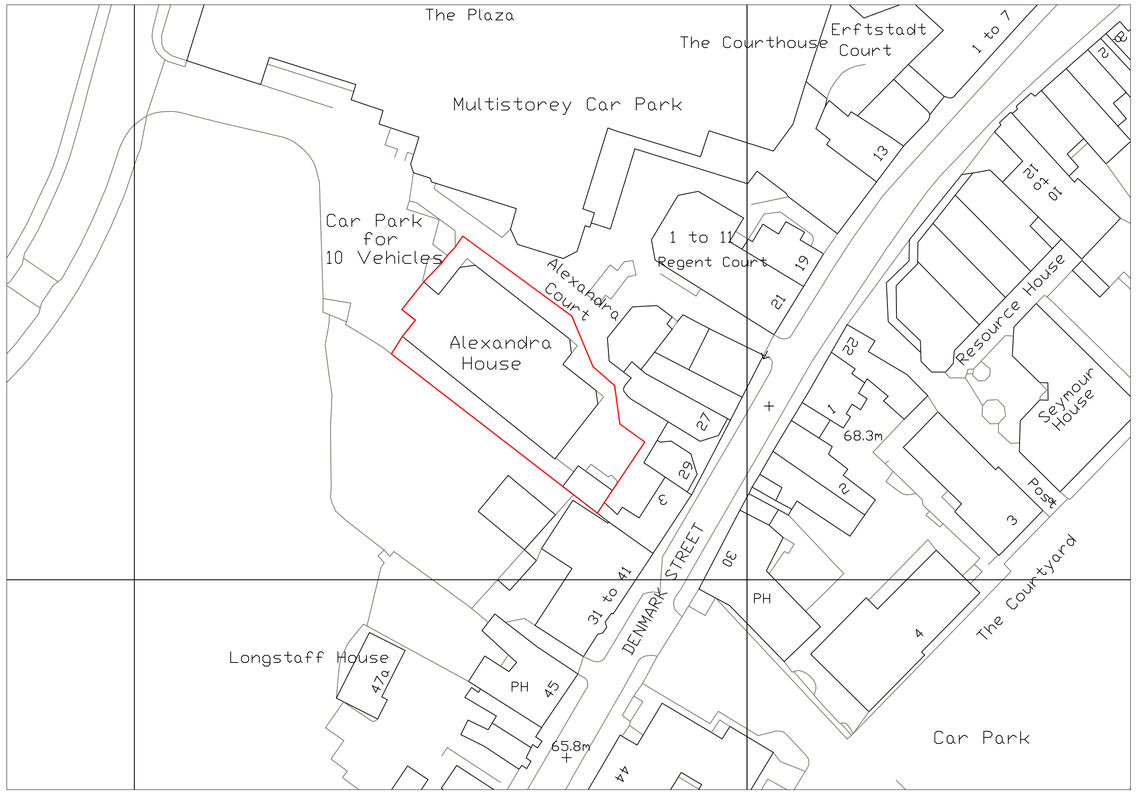

Site Plan

Scale 1:500 @ A1

20 0 20 40

Metres @ 1:500

The Anthony Smith Partnership
Construction Consultants
Castlefield House
113 Castle Hill
Reading
Berkshire
RG1 7SY
RICS
Telephone 0118 939 11
Fax 0118 950 41

Client
Wokingham Borough Council
Civic Offices
Wokingham
RG40 1BN

Project
Refurbishment of Alexandra House
Denmark Street
Wokingham
RG40 2SL

Drawing
Location and Site Plans

Drawn by Psa	Date February 2019
Scale As indicated	Dwg. No. 4075.9001 PL

Cad Ref.

Number Number	Revisions	Date Date
PL1	Issued for Planning Application	Feb 19
PL2	Scales corrected – Issued for Planning Application	Feb 19

This page is intentionally left blank