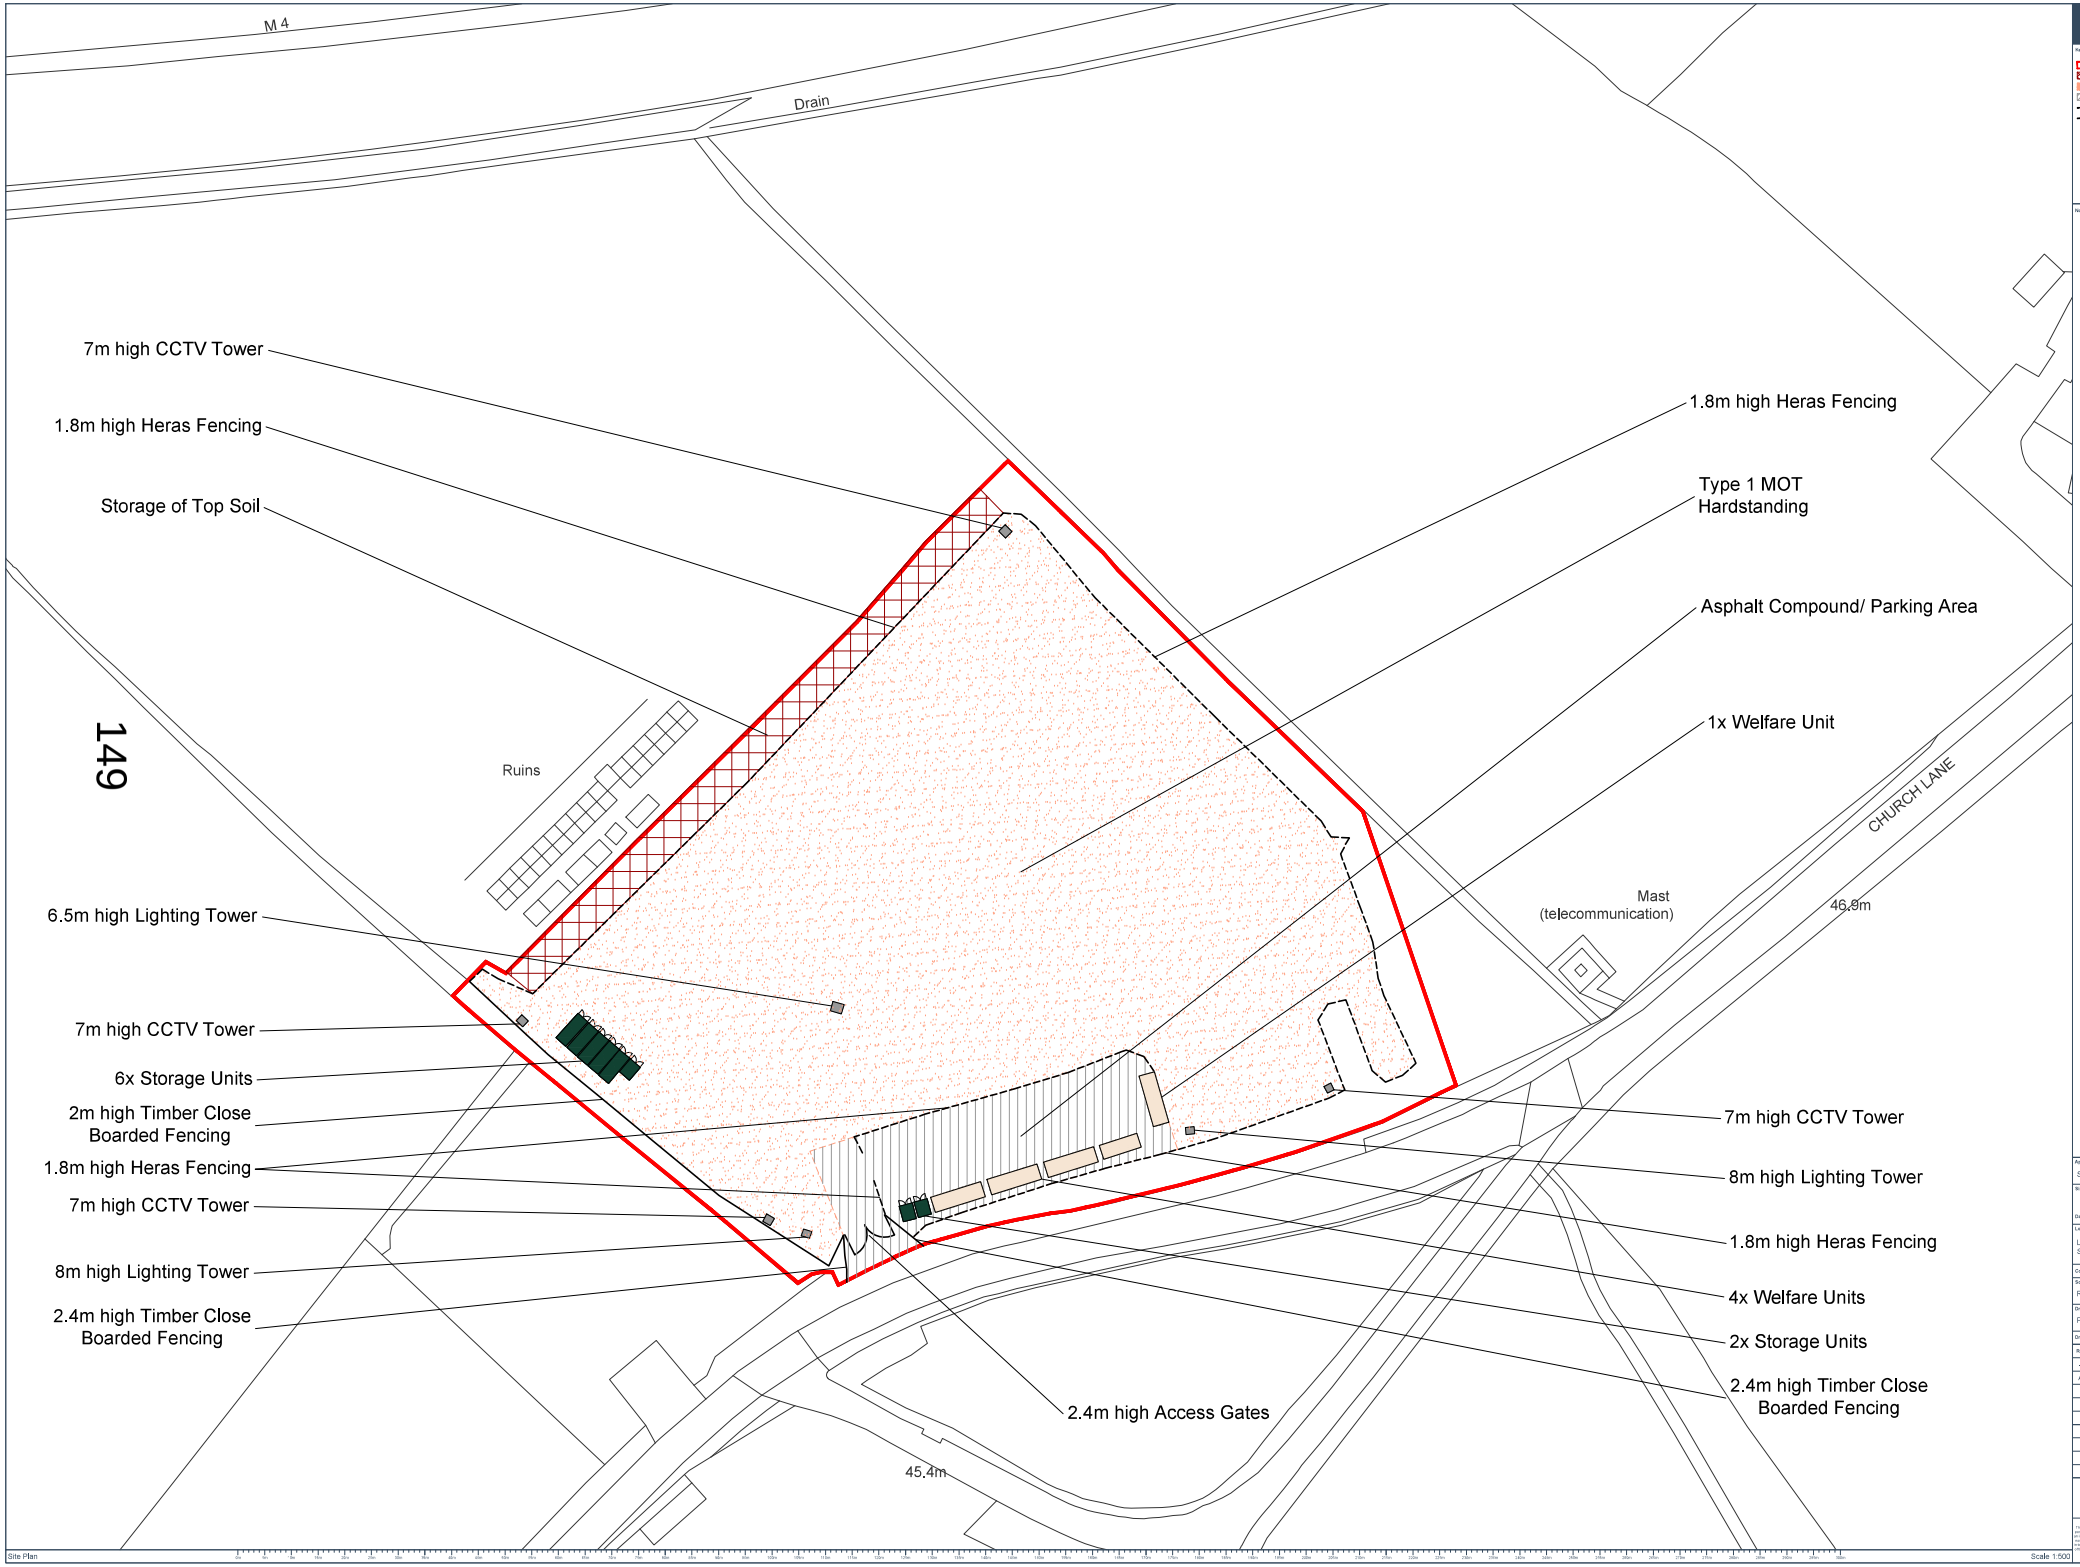

Key:

- Application Site Boundary
- Storage of top soil
- Type 1 MOT hardstanding
- Asphalt
- Heras Fencing
- Timber Close Boarded Fencing

Notes:

Applicant: Southern Electric Power Distribution PLC

Signed:

Date:

Location: Land to the north west of Church Lane, Shinfield, Reading, RG2 8PY

Coords: 472396, 168461

Scheme Name: Reading Main to Reading Town 132KV

Drawing Name: Proposed Site Layout

Drawing No: 172447_PLN_SI_20.1_A

Rev	Date	Description
-	29.11.2019	First Issue
A	13.01.2020	Layout amended

Drawn:	NB
Approved:	KD
Sheet No:	1 of 1
Sheet Size:	A1

Scottish & Southern Electricity Networks

This information contained in this plan is confidential and protected by copyright. The use, copying or disclosure to a third party other than in full compliance with the written permission of and in the prior consent to Southern & Scottish Energy PLC constitutes a breach of copyright. Southern & Scottish Energy PLC assumes no responsibility for the use thereof and does not accept liability for any loss caused or arising from reliance upon the information. Although our best efforts have been made to ensure the accuracy of the information, Southern & Scottish Energy PLC does not warrant the accuracy of the information. THIS DRAWING IS THE PROPERTY OF THE CONTROLLER OF HM STATIONERY OFFICE, CROWN COPYRIGHT RESERVED, GRLR 100019895

Site Plan

Scale 1:500

This page is intentionally left blank