Site Footprint:
112m x 76m

Main Pitch Size:
100m x 64m (Full size - White)

Over Markings:
2 at 64m x 46m (U11/U12, 9v9 - Blue)
2 at 55m x 37m (U9/U10, 7v7 - Yellow)
4 at 37m x 27m (U7/U8, 5v5 - Red)

Flood light post: 6 no. posts with 2 fittings on each at 15m height.

Outer fence 4.5 high fence between spectator area and pitches 1.1m high.

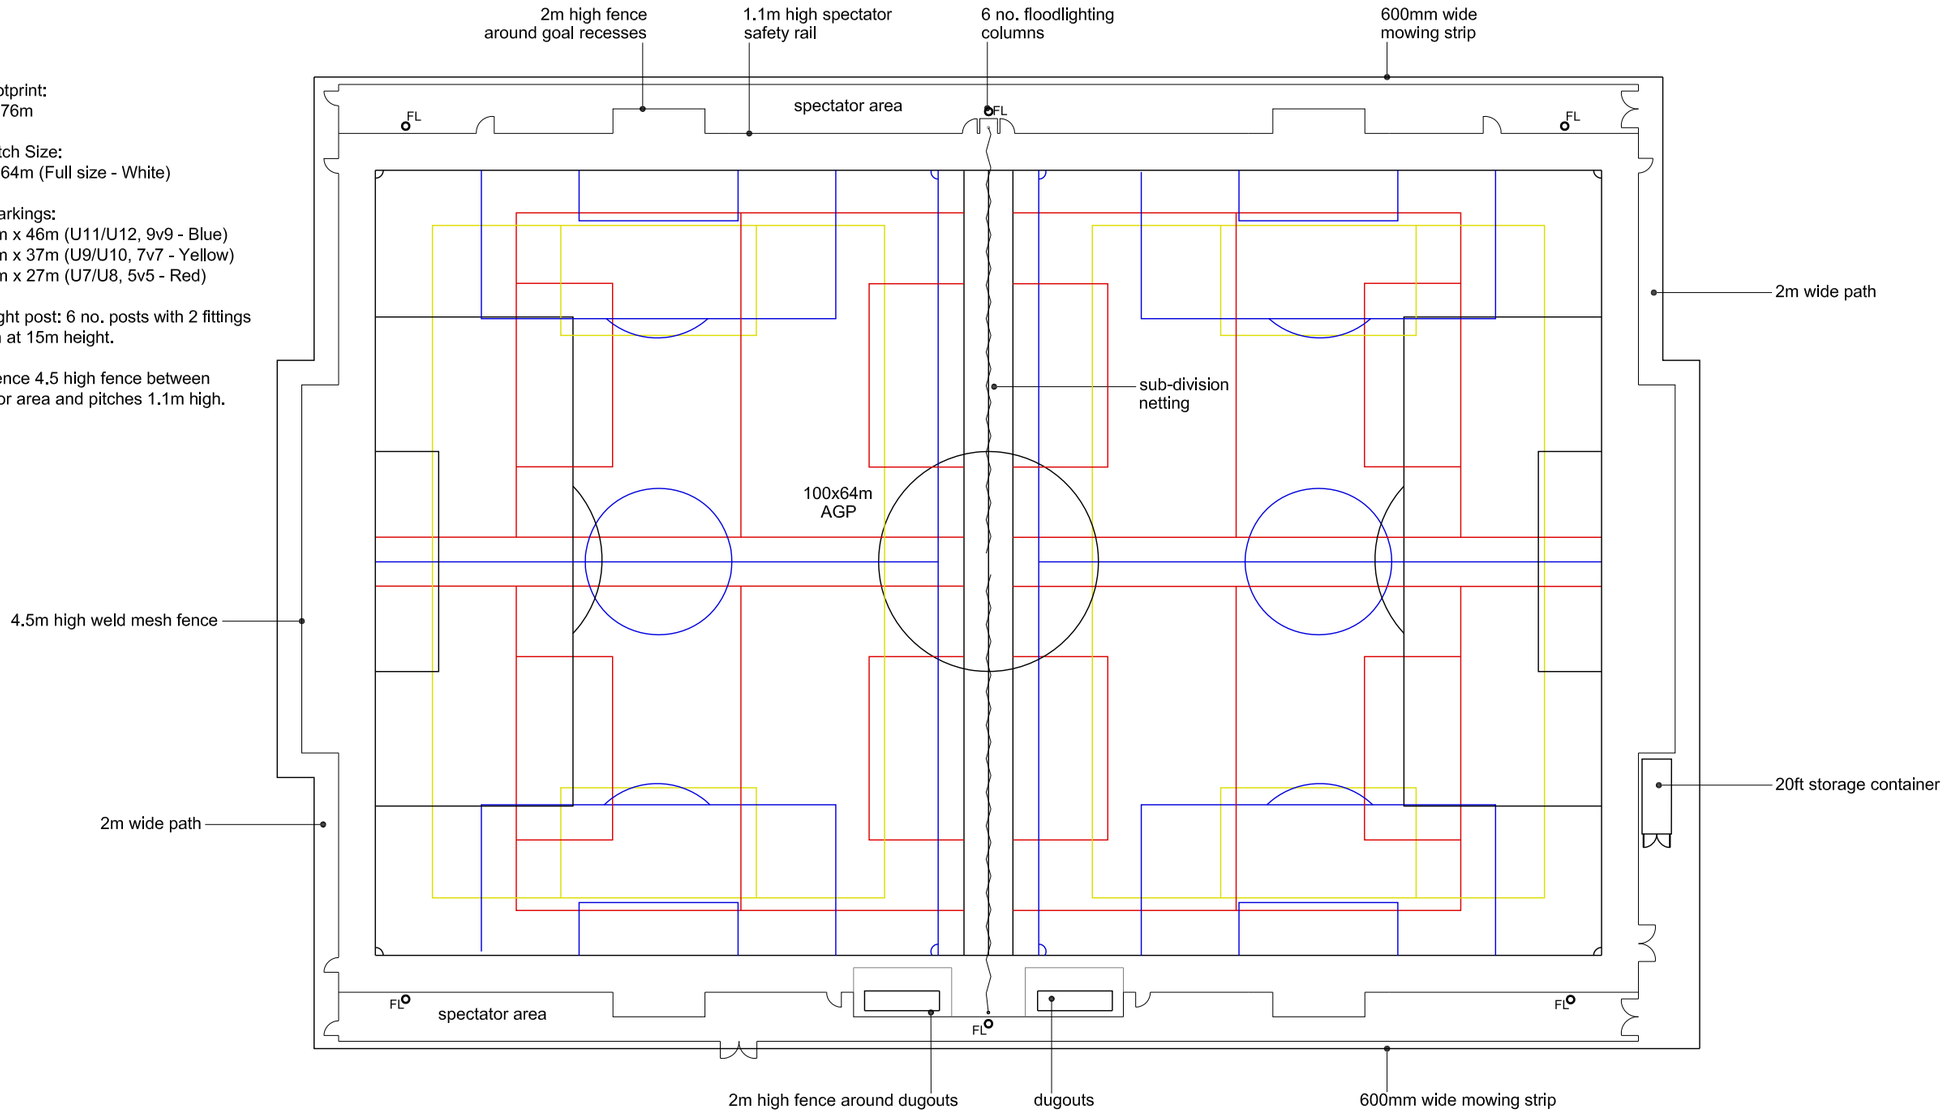


PROPOSED AGP PLAN
1:500

North Elevation

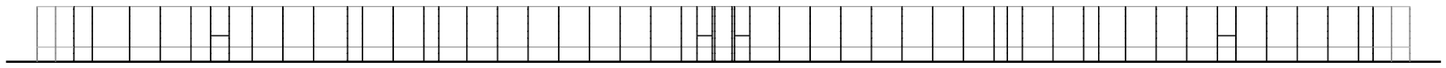

East Elevation

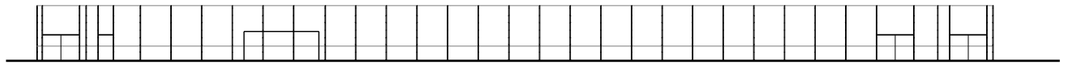

South Elevation

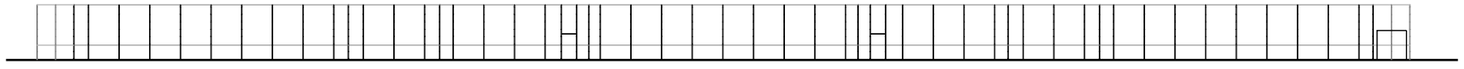

West Elevation

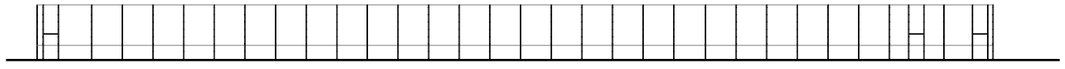

PROPOSED AGP ELEVATIONS
1:500

Copyright Notice:
This drawing is the copyright of Steve Wells Associates and shall not be reproduced without permission. © 2020

Dwg. Purpose Planning

| No. | Revision / Issue | Date |
|---|---|---|

Project
Proposed Artificial Grass Pitch Development, Pavilion Refurbishment, Grass Playing Pitch Improvements, And Associated Works
Cantley Park, Twyford Road
Wokingham, RG40 5QG

Client
Wokingham Borough Council

Dwg. Title
Proposed AGP Detailed Plan
Proposed AGP Fence Elevations

STEVE WELLS ASSOCIATES
... making sport happen
Churchill House, Mill Hill, Pontefract, West Yorkshire, WF8 4HY t : 01977 797258 e: mail@stevewells-associates.com

| Dwg. No. | Rev. |
|---|---|
| 205-060-1009 | |
| Scale: 1:500 @ A3 | Date: April 2020 |
| Drawn by: GSB | Checked: DKW |

This page is intentionally left blank