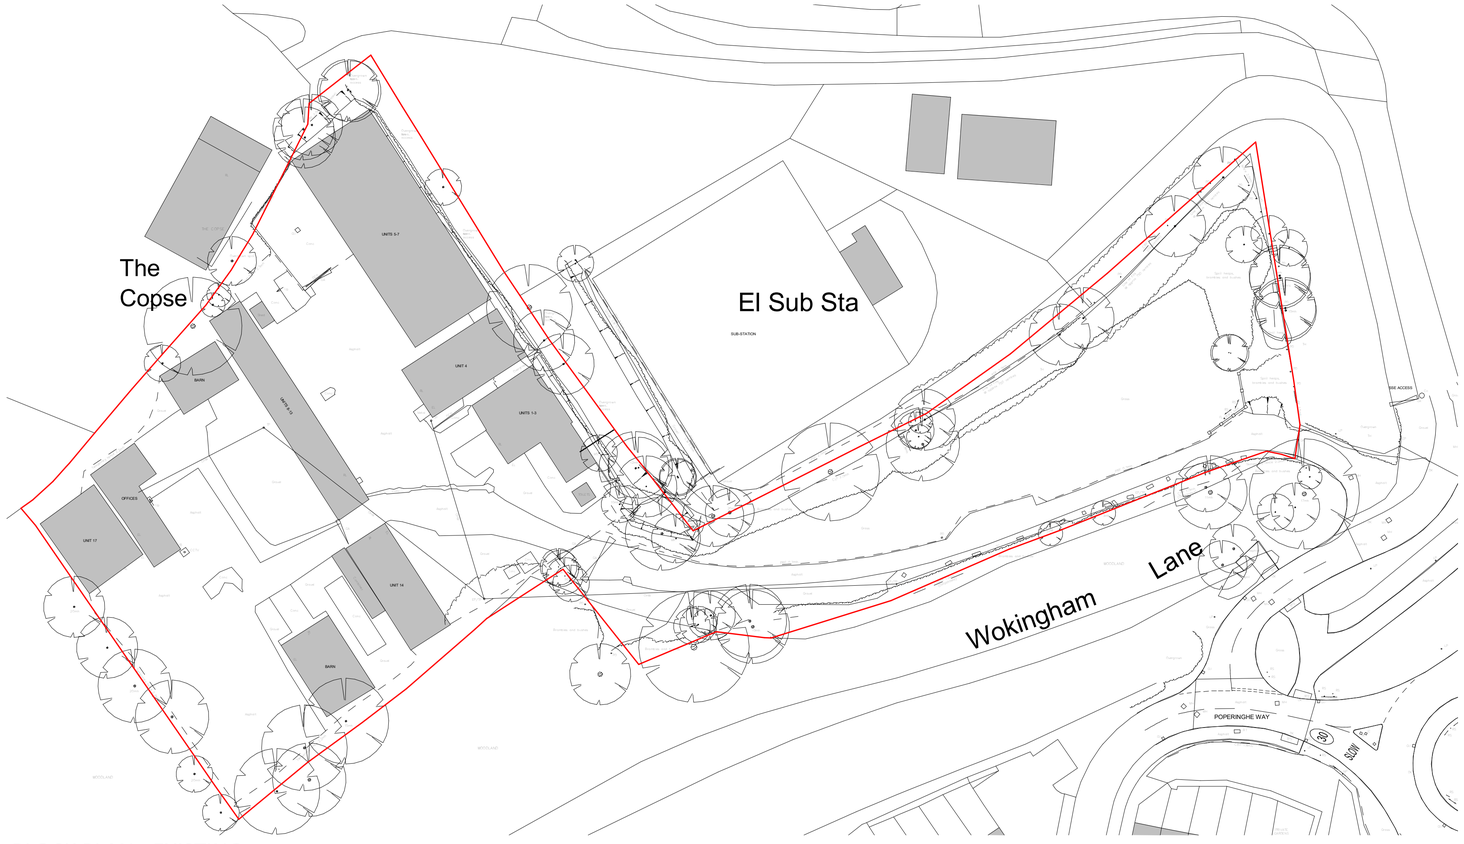

BLOCK PLAN - EXISTING
1 : 500

BLOCK PLAN - PROPOSED
1 : 500

Scale 1:500

0 25 50 m

North

Figured dimensions only are to be used. All dimensions to be checked onsite. Differences between drawings and between drawings and specification or bills of quantites to be reported to the PRC Group.

© The copyright of the drawings and designs contained therein remains vested in the PRC Group

Revisions:		Drawn/Chkd:	Date:
	ISSUED FOR PLANNING	MC/SC	30.04.2020
A	PARKING ADJUSTED	MC/SC	23.09.2020

Client:
MUSKETEERS PROPERTIES LTD

Project:
BOUNDOAK INDUSTRIAL ESTATE
ARBORFIELD GREEN

PRC
24 Church St. West,
Woking, Surrey,
GU21 6HT
01483 494 350
info@prc-group.com
www.prc-group.com

Drawing Title:
BLOCK PLANS - EXISTING AND PROPOSED

Architecture
Planning
Master Planning
Urban Design
Interiors

Scale @ A1 :	Checked by :	Date :
1 : 500	SC	30.04.2020

Job No :	Stage _ Drawing No :	Rev :
10926	PL_002	A

Issue Status :
Construction ☐ Preliminary ☐
Information ☐ Approval ■
Tender ☐

Offices
Woking
London
Milton Keynes
Warsaw

PRC Architecture & Planning

23/09/2020 09:21:01

This page is intentionally left blank