THIS IS A CAD DRAWING - HAND AMENDMENTS SHOULD BE CARRIED OUT IN ACCORDANCE WITH Q.A. PROCEDURES

PLANNING DRAWING

COPYRIGHT ©

Details of this drawing are the copyright of TPP Services and must not be reproduced or copied without prior written consent. Any errors or omissions are to be reported to the contractor and Architect immediately. All proposed road and junction alterations subject are to highways engineers detailed design. Removal of any existing tree and landscaped areas subject negotiations with Local Authority Planning dept. and other statutory controls. All drawings to be read in conjunction with structural engineers drawings and all related Architects and consultant drawings and other relevant design information. Where doubt arises, seek clarification

PROPOSED FRONT ELEVATION

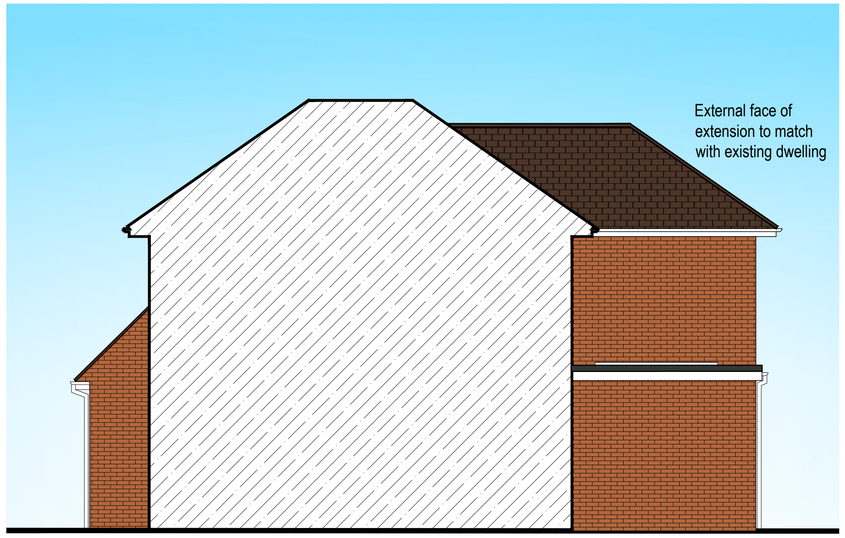

PROPOSED RIGHT ELEVATION

PROPOSED REAR ELEVATION

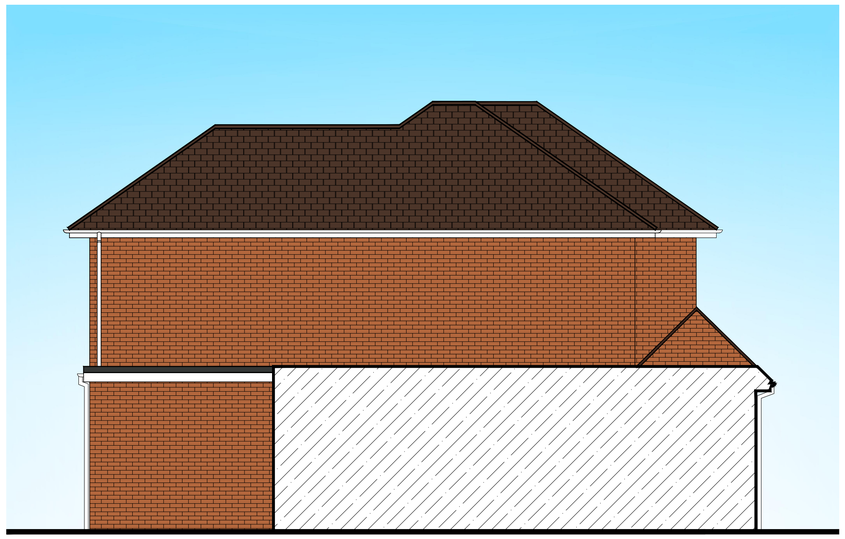

PROPOSED LEFT ELEVATION

A1
ORIGINAL PLOT SIZE

SCALE 1:50 (METRES)
0 1 2 3 4 5

Rev.	Description

Purpose of issue	Date

PROPERTY PLANNER
TPP LTD

Project
33 Cottesmore Rd
Woodley, Reading
RG5 3NX

Title
Conversion of garage to habitable room
(Planning application)

Original Scale	Drawn	Checked
1:50	JSL	JSL
	Date SEPT 19	Date

Drawing Number: TPP20200420-04
Rev: A

This page is intentionally left blank