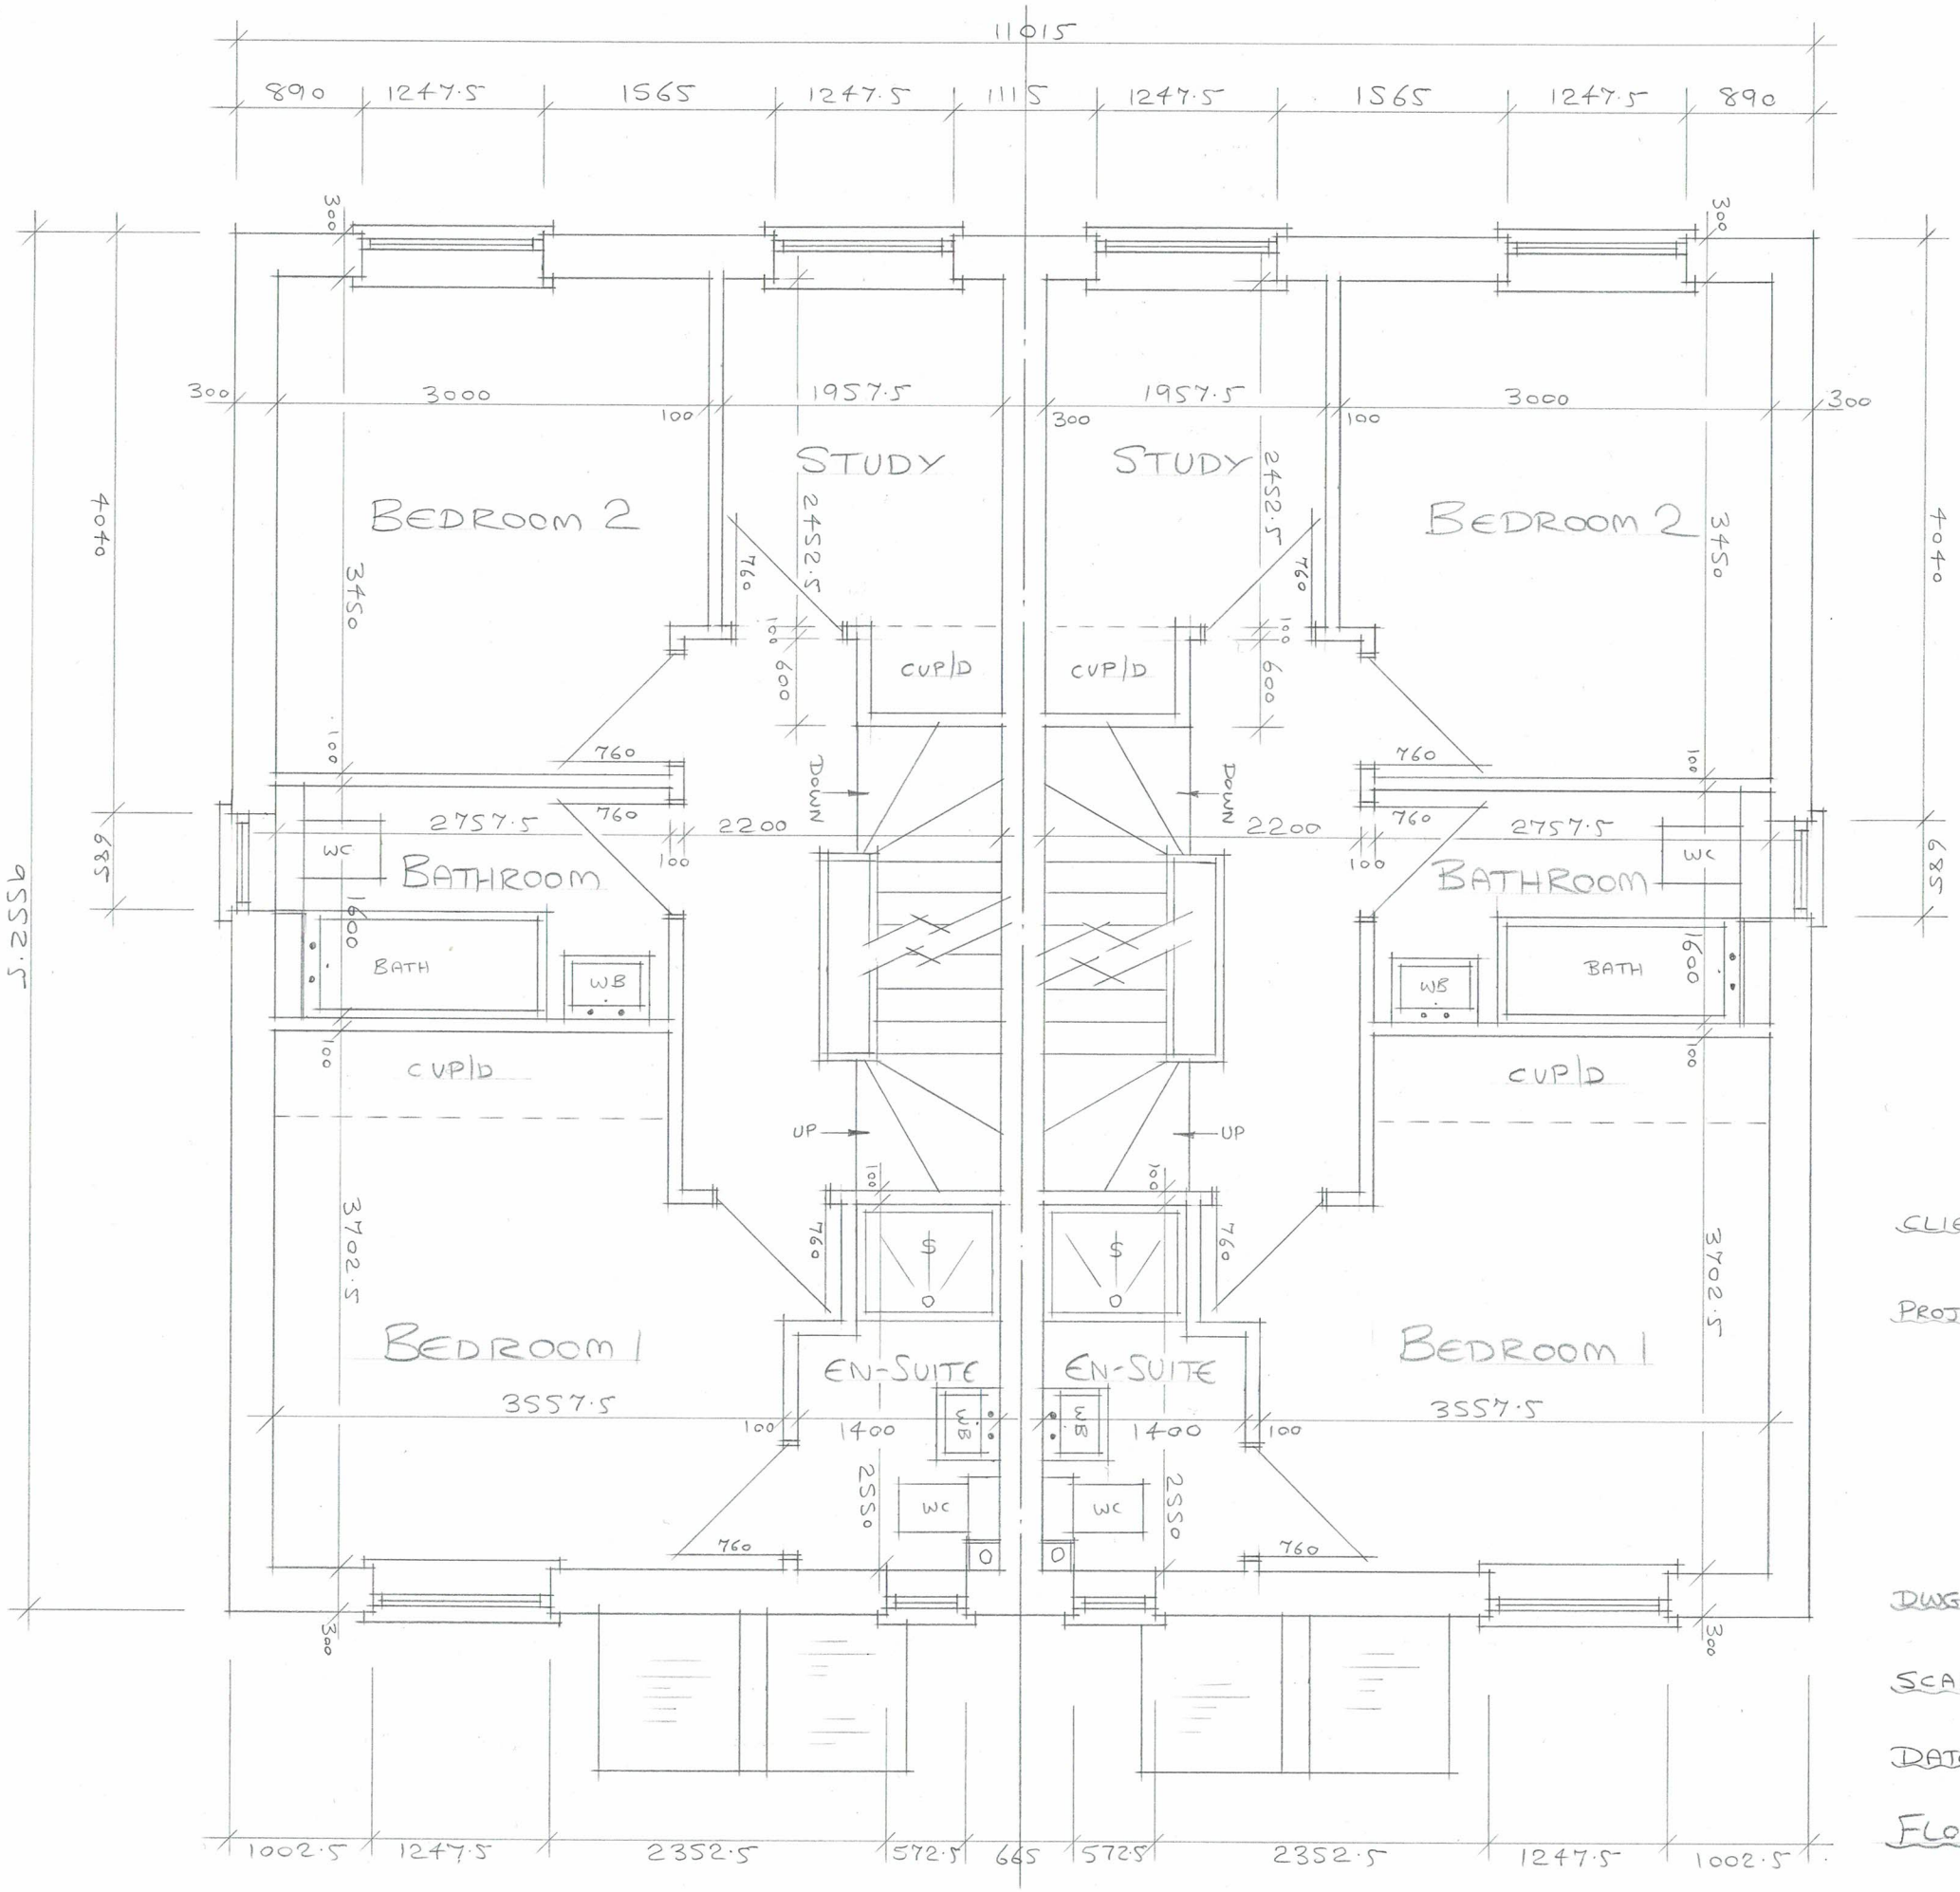

CLIENT: DAVID + CAROL ROW

PROJECT: DEMOLITION OF EXISTING DWELLING + ERECTION OF 2NO THREE BEDROOM SEMI-DETACHED HOUSES + PARKING AT: 99, COLEMANSMOOR ROAD WOODLEY, READING. RG5 4DA

DWG: FIRST FLOOR PLAN

SCALE: 1:50 @ A3

DATE: SEPT 2021

FLOOR AREA: 48.31 m²

This page is intentionally left blank