proposed rear elevation 1:100

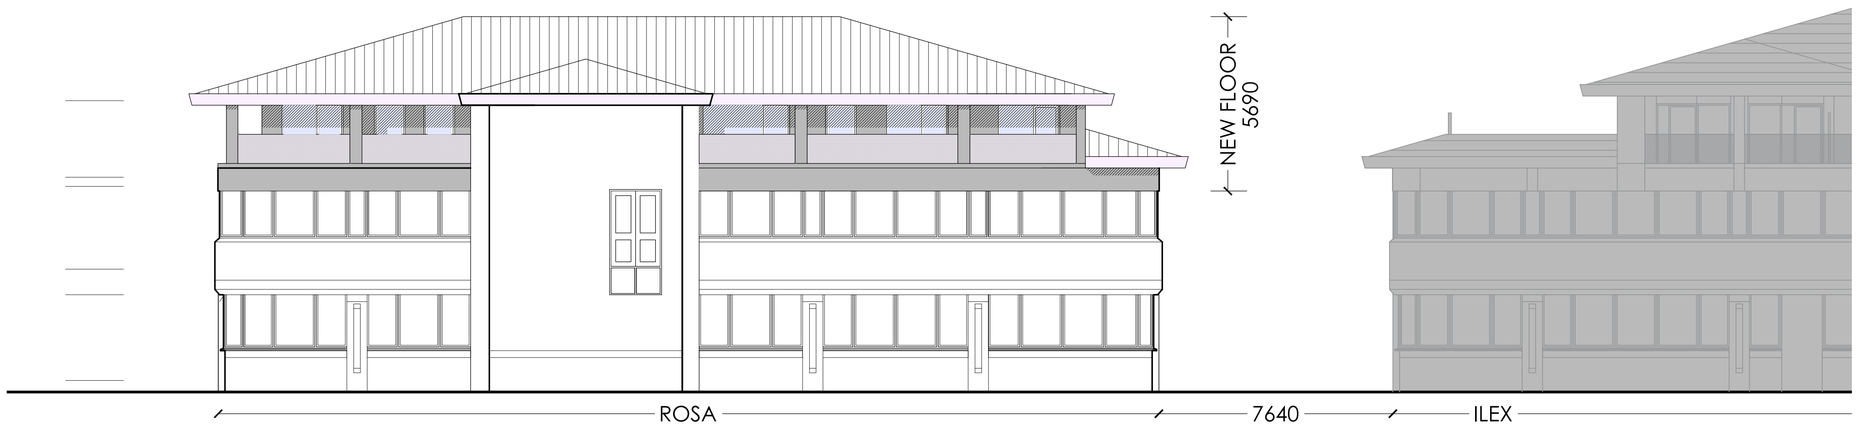


proposed side elevation 1:100

Notes:

do not scale:
detailed drawings and larger scale drawings take precedence. Figured dimensions only are to be taken from this drawing.

dimensions:
All building and site dimensions, levels and sewer invert levels at connection points are to be checked and verified on site by the contractor before the commencement of works. All dimensions are to be checked prior to the placement of orders for materials or the fabrication of work and any discrepancy, omission or error is to be reported to the Architect immediately for verification.

specification:
The Contractor is to comply with current Building Legislation, British Standard Specifications, Building Regulations etc. whether or not specifically stated on this drawing. This drawing must be checked against and read in conjunction with any structural or other relevant specialist and design documentation provided.

revisions:

# PLANNING

client:
Mr Schneck

project:
Rosa
Mulberry Business Park
Wokingham
RG41 2GY

description:
Proposed Elevations


jdw architects ltd

***head office:***
*the old stone masons, 10 st johns st,*
*abergavenny, monmouthshire. np7 5rt*
*tel: **01873 851125** fax: **01873 851127***

***newport:***
*first floor, 5 gold tops,*
*newport, south wales. np20 4pg*
*tel: **01633 245020***

*e: mail: **info@jdwarchitects.co.uk***
*w: **www.jdwarchitects.co.uk***


| drawn: | scale: | |
|---|---|---|
| JW | 1:100 | @A1 |
| date: | sheet | of: |
| MAR 21 | | |

job drwg. no: jw828-110

rev: -

1:100 0m 1m 2m 5m 10m

this drawing is copyright of the architect and may not be reproduced without licence

This page is intentionally left blank