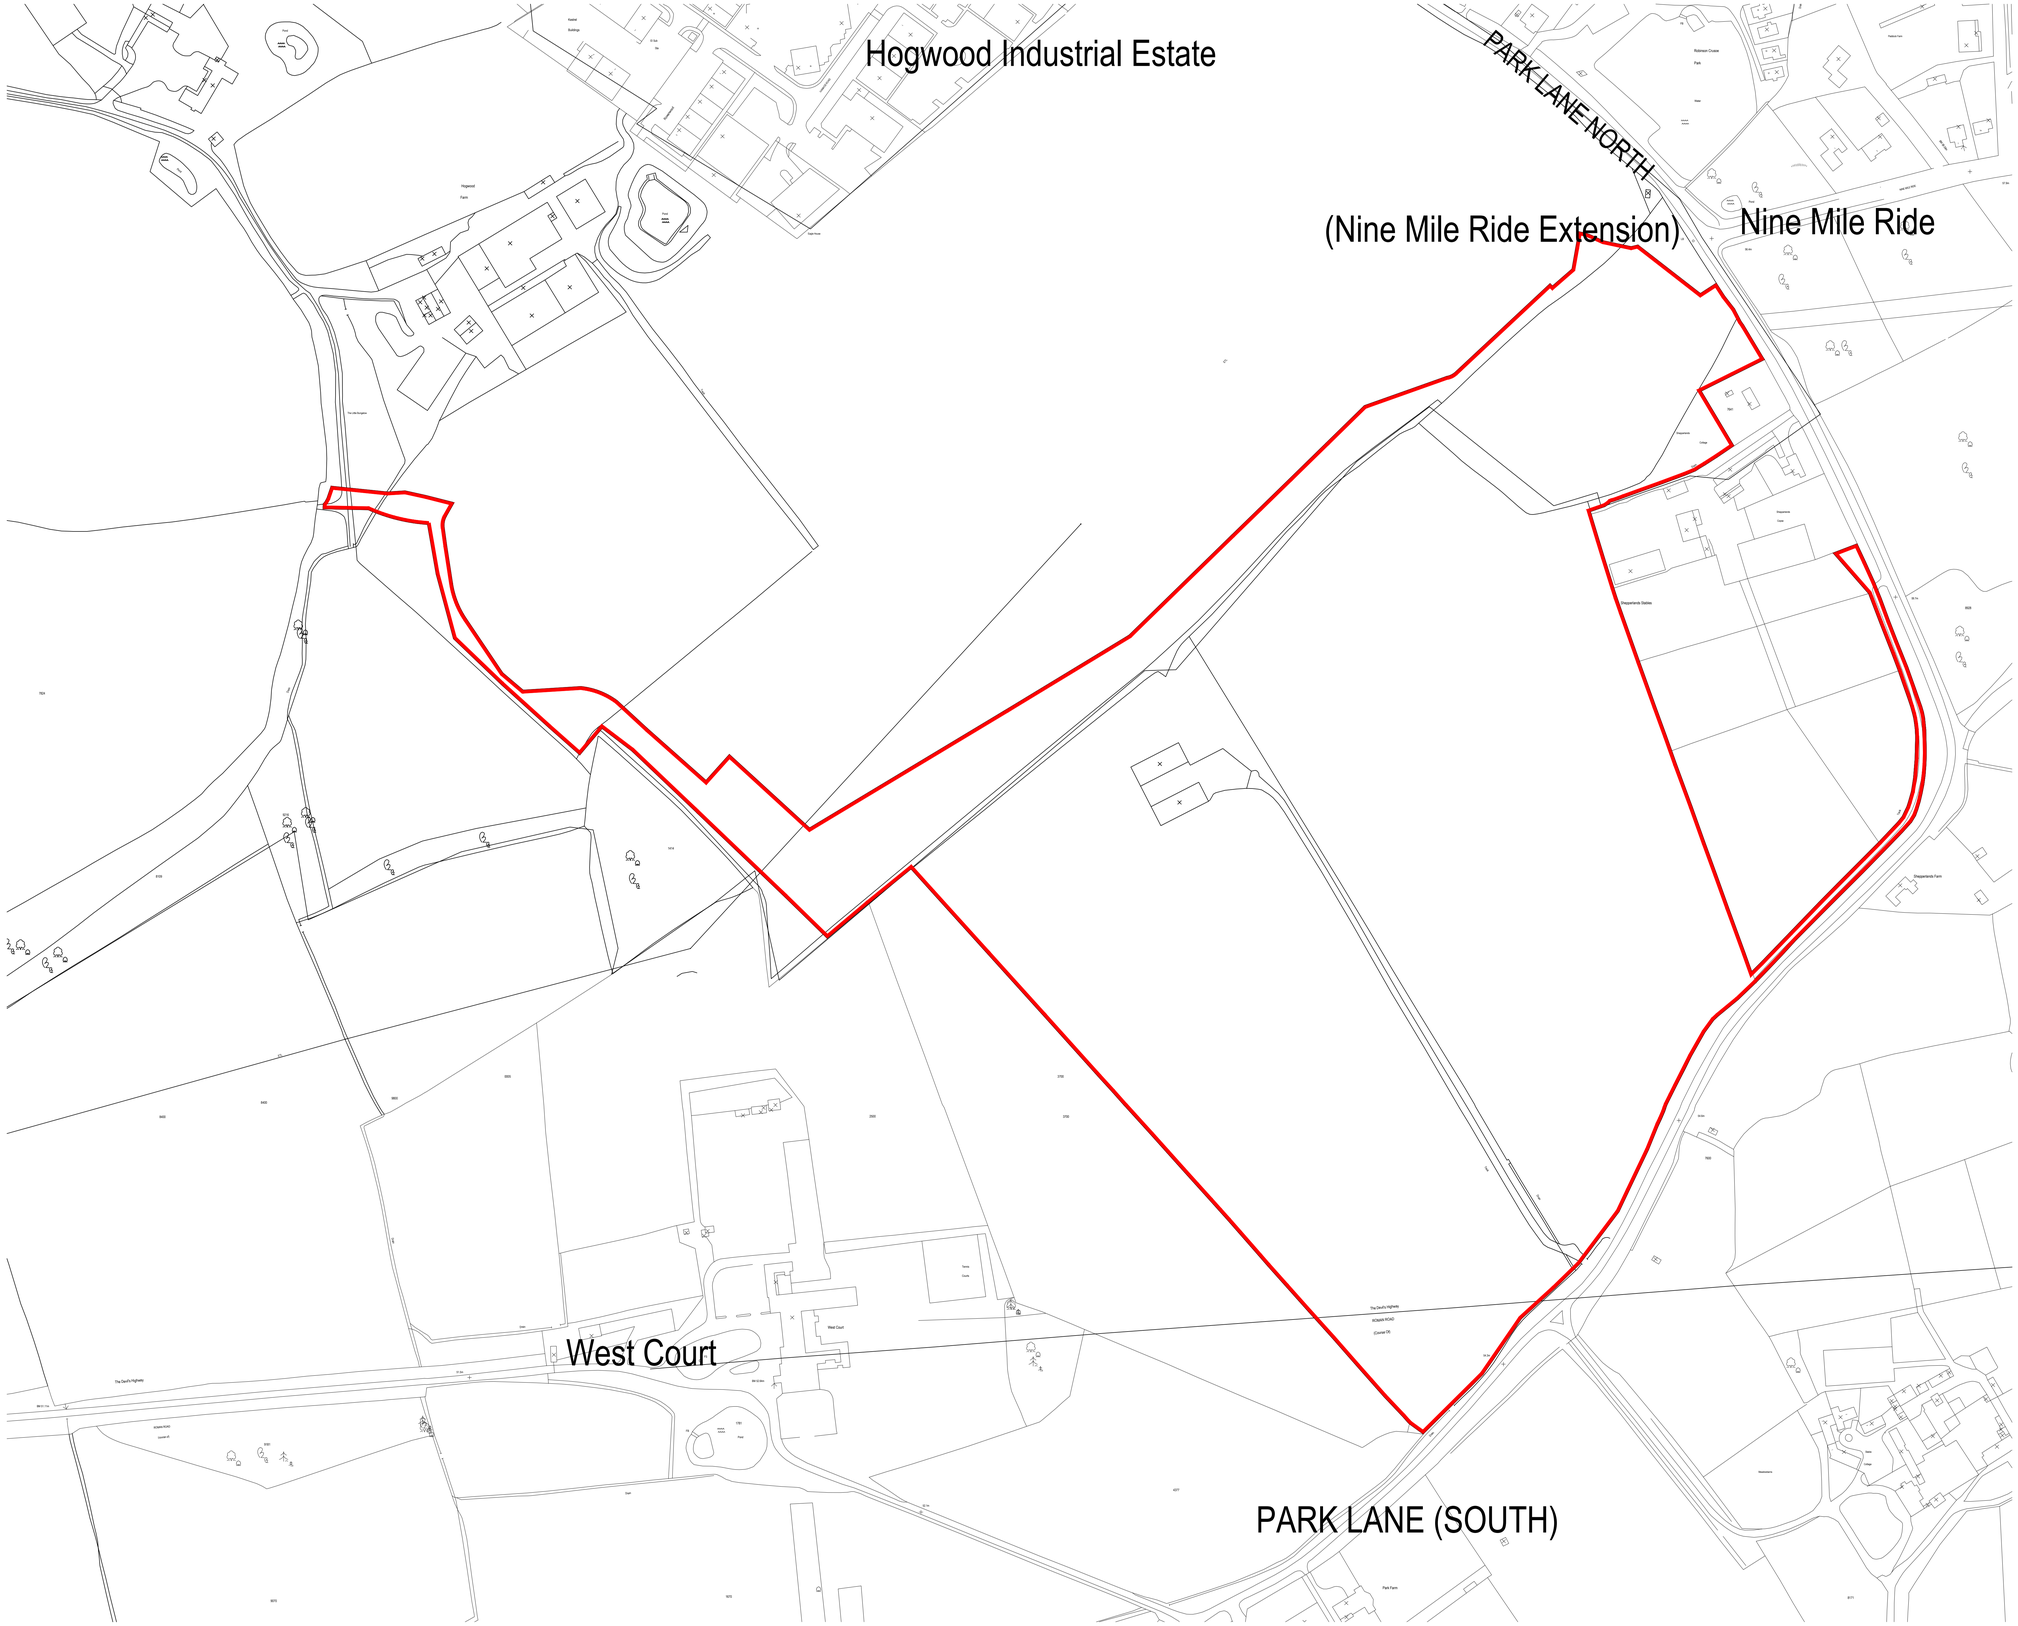

0 m 50 m 100 m 200 m
SCALE

CALA

Client	Drawing Title					Project No/	Class	Dwg No/	Status	Rev
Cala Homes	Site Location Plan					3062	A	1000	PL	B
Project	Scale	Revision	Drawn	Check	Date					
Parcel's 14 and 15 Hogwood Farm, Finchamstead	1:1250 @ A0	A B	MP MP	-- --	13.01.22 28.06.22					

Omega Architects
The Front Barn, 124 Manor Road North, Thames Ditton, KT7 0BH
T: 01372 470 213 W: www.omega-architects.co.uk

PREPARED BY OMEGA ARCHITECTS. The contents of this document must not be copied or reproduced in whole or in part without the written consent of Omega Architects Limited. Sub To A Building Licence Chart. Maps to Omega Architects. REGISTERED COMPANY DETAILS: Omega Architects Limited, all registered Company Number 3972738. Registered Address: Hawks, Ad High Street, Esher, Surrey, KT10 9QG

This page is intentionally left blank