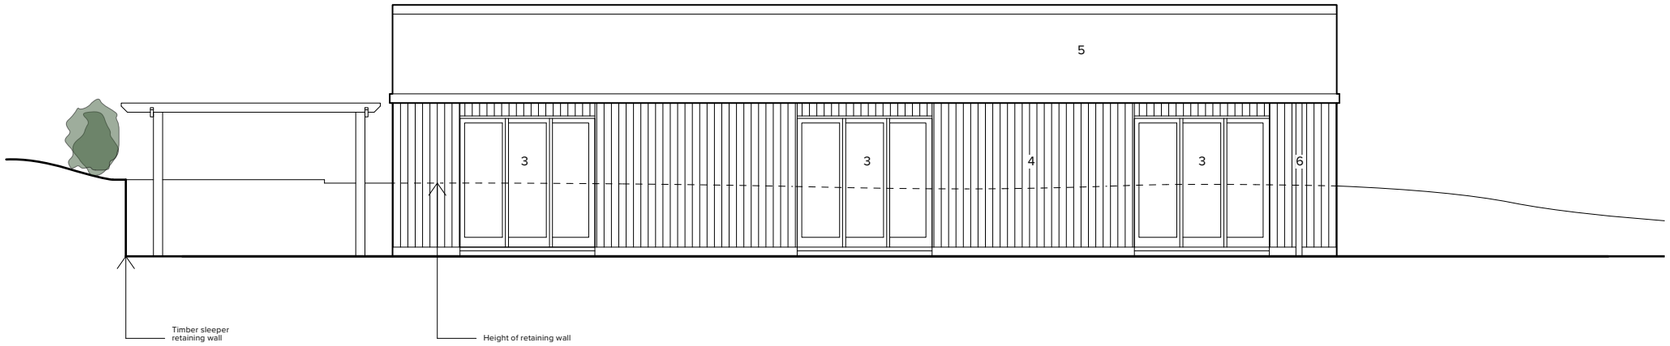

East Elevation

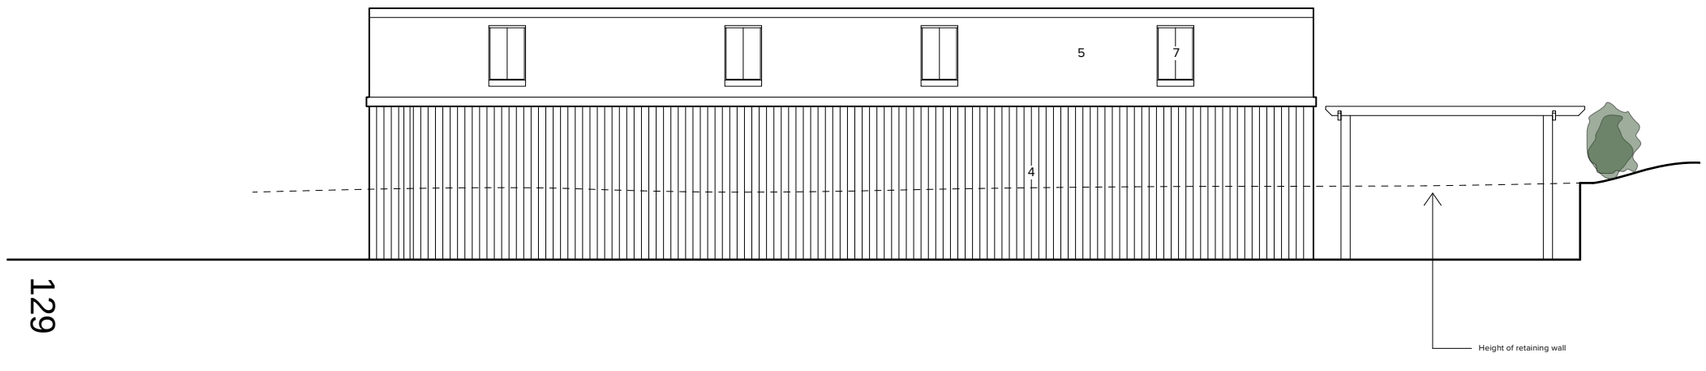

West Elevation

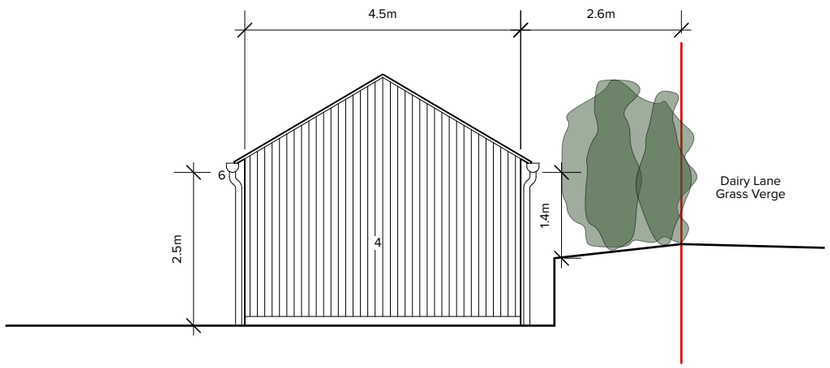

North Elevation

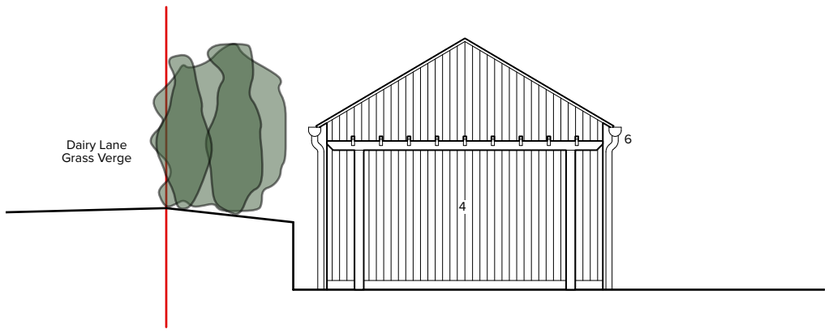

South Elevation

1 Brick
2 Clay tile
3 Metal framed windows
4 Black stained timber cladding
5 Black slate roofing
6 Galvanized steel rainwater goods
7 600 x 1200mm Conservation rooflight

Boundary Line

PETER WILLIAMS STUDIO

76 Hardpenden Road
London SE27 0AF
T +44 7866 553127
E post@pwstudio.co
W www.pwstudio.co

Revision	Date	Note	Checked

Notes

THIS DRAWING IS FOR REFERENCE ONLY AND PROVIDES APPROXIMATE DIMENSIONAL INFORMATION SUPPLIED BY THE CLIENT.
DO NOT DIMENSHION FROM THIS DRAWING.
ALL DIMENSION MUST BE CROSS CHECKED WITH DIMENSIONS ON-SITE.

0 1 2 3 4 5 m

Project
Brick Barns

Project number
110

Client
John Bateman &
Bridget Bateman-Seager

© Peter Williams Studio Ltd.

Drawing name
Outbuilding 2 Elevations

Drawing number
X32

Date	04/01/2022
Scale / Format	1:100 / A3
Drawn / Checked	PW
CAD Referance	220104_110_Brick Barn (PL).vwx

Issue
PL
For Planning

This page is intentionally left blank