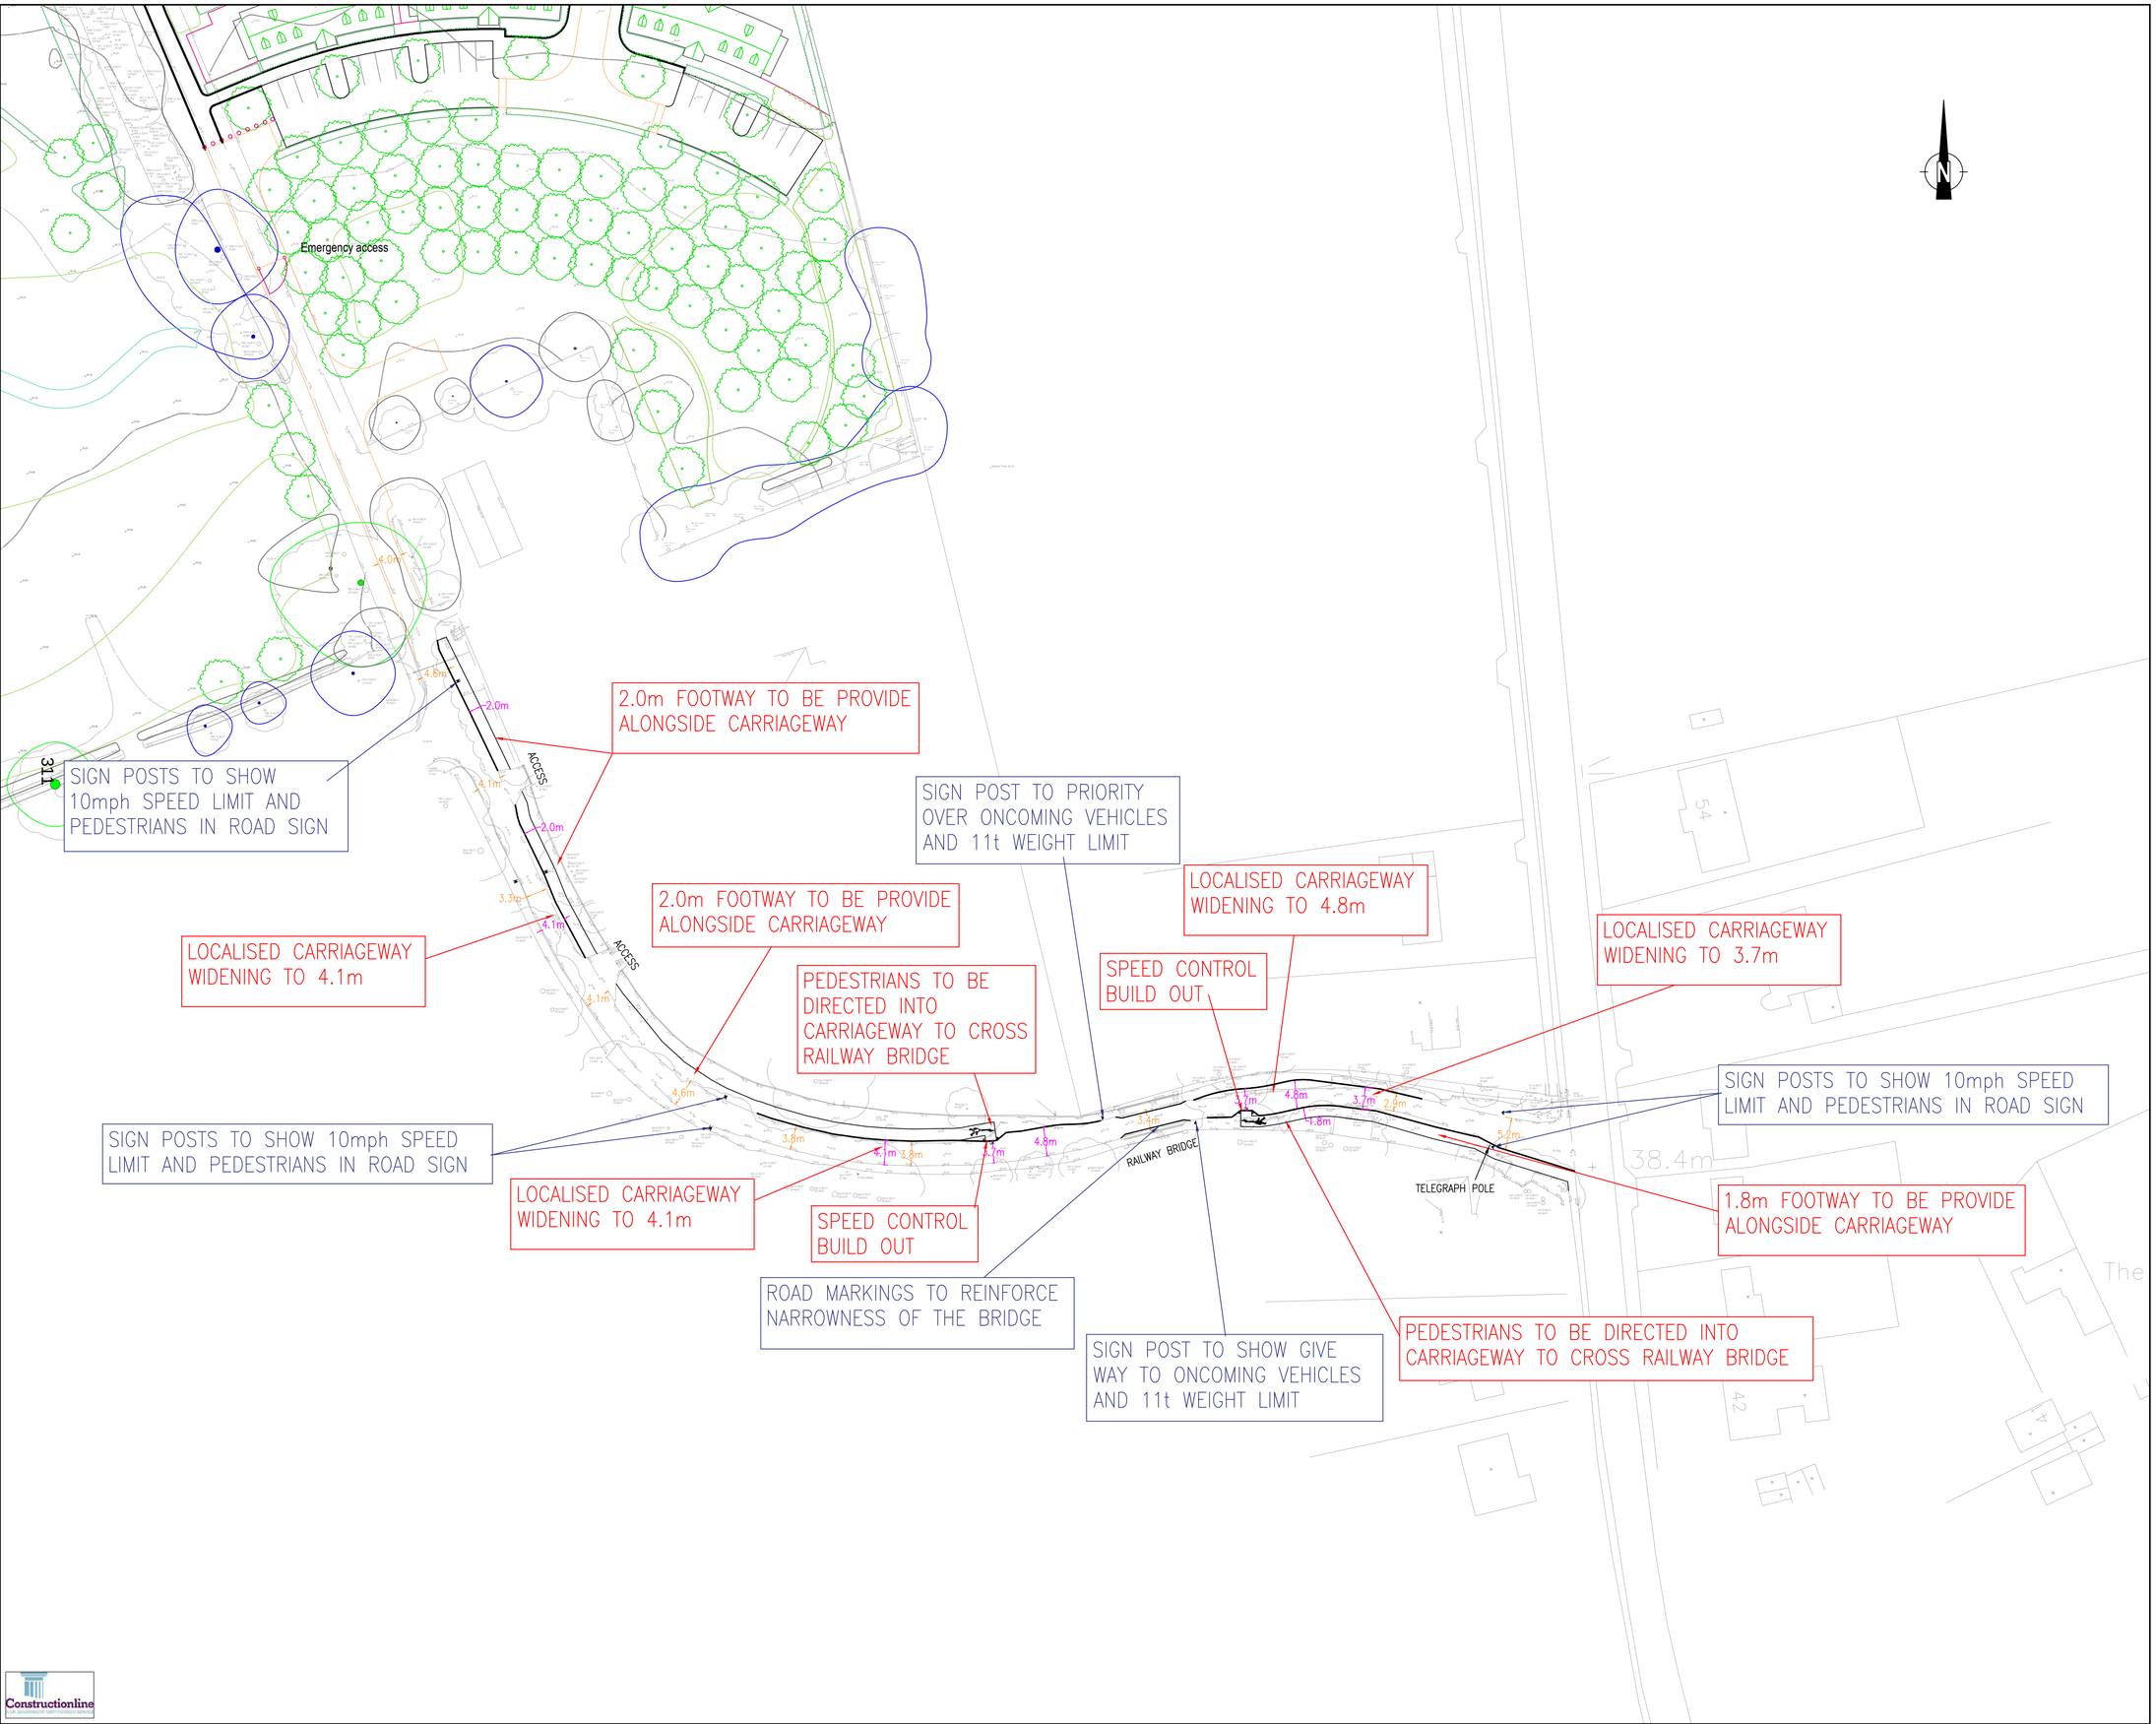

KEY:

EXISTING WIDTH

PROPOSED WIDTH

NOTES:

3.7m WIDTH IS SUITABLE FOR ONE-WAY WORKING

4.1m WIDTH IS SUITABLE FOR TWO CARS TO PASS EACH OTHER

4.8m WIDTH IS SUITABLE FOR ONE CAR AND ONE LARGER VEHICLE (LGV) TO PASS

SIGN POSTS:

10mph SPEED LIMIT

PEDESTRIANS IN ROAD

WEIGHT LIMIT

PRIORITY OVER ONCOMING VEHICLES

GIVE WAY TO ONCOMING VEHICLES

Rev	Description	Drn	Chk	Date
B	ADDITIONAL INFORMATION SHOWN	RD	RD	19.01.23
A	ADDITIONAL SPEED CONTROL MEASURES SHOWN	RD	JGP	17.01.23

REVISIONS

Preliminary Issue		Submitted for S104	
Planning Issue		Issued for Tender	
Submitted for S38		Issued for Construction	
Submitted for S278		As Built	

DRAWING STATUS

STUART MICHAEL ASSOCIATES
CONSULTING ENGINEERS

Stuart Michael Associates Ltd
Coombe House, Coombe Square, Thatcham, Berkshire RG19 4JF
T: 01635 867 711 e: mail@stuartmichael.co.uk
F: 01635 861 715 w: www.stuartmichael.co.uk

JOB TITLE

BRIDGE FARM, TWYFORD

DRAWING TITLE

PROPOSED PEDESTRAIN IMPROVEMENT SCHEME SOUTH ACCESS (BRIDGE FARM ROAD)

DATE	DRAWN	CHECKED	ISSUE CHECKBOX
JAN 23	RD	JGP	

DRAWING No.	REV	SCALE	
5563.021	B	1:500	@ A1

© This drawing is the copyright of Stuart Michael Associates Limited. It may not be reproduced or amended without the written approval of Stuart Michael Associates

Constructionline
SUPPLIER ASSESSMENT CERTIFICATION SERVICE

This page is intentionally left blank