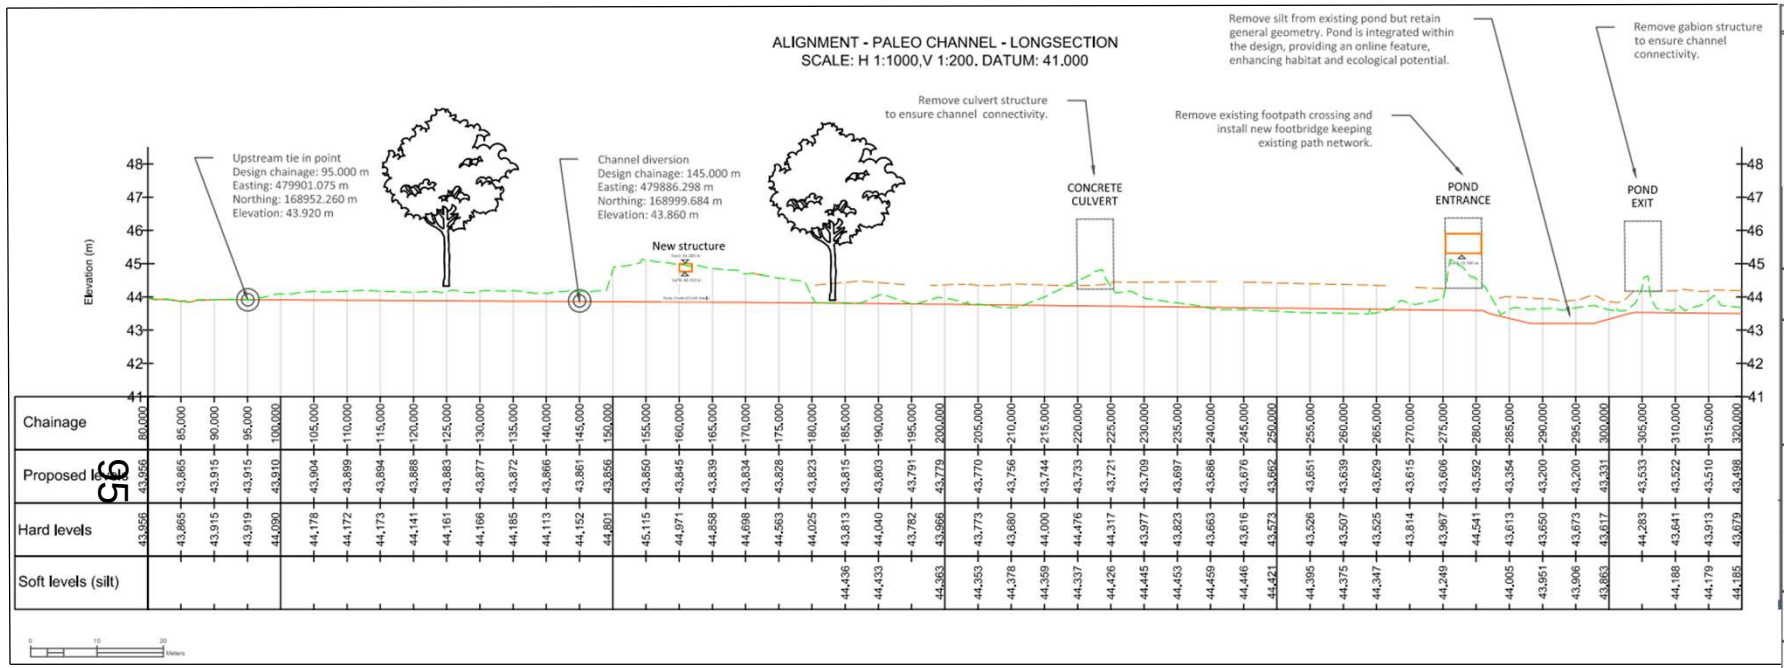

LEGEND

Profile

- Proposed levels
- Existing hard levels
- Existing soft levels (silt)

Design elements

- Proposed channel

Quality Project No. :	19 –1001

Project Title

Emm Brook,Woosehill Fish Passage Improvements

Drawing Title

DESIGN PROFILE - SECTION 1

Designed by HM		Scale @ A3	
Drawn JI	Date 15/03/2019	British National Grid ORD SURV GB	
Checked AW	Date 15/03/2019		
Approved – –	Date – –	Issued 01	Date 15/03/2019

cbec eco engineering

Drawing Number

4

This page is intentionally left blank