YES ENGINEERING

Suite E, Maples Business Centre
144 Liverpool Road
London, N1 1LT

Client:	Burlington Developments
Drawing No.:	SK11
Scale:	1:500@A3
Revision:	-

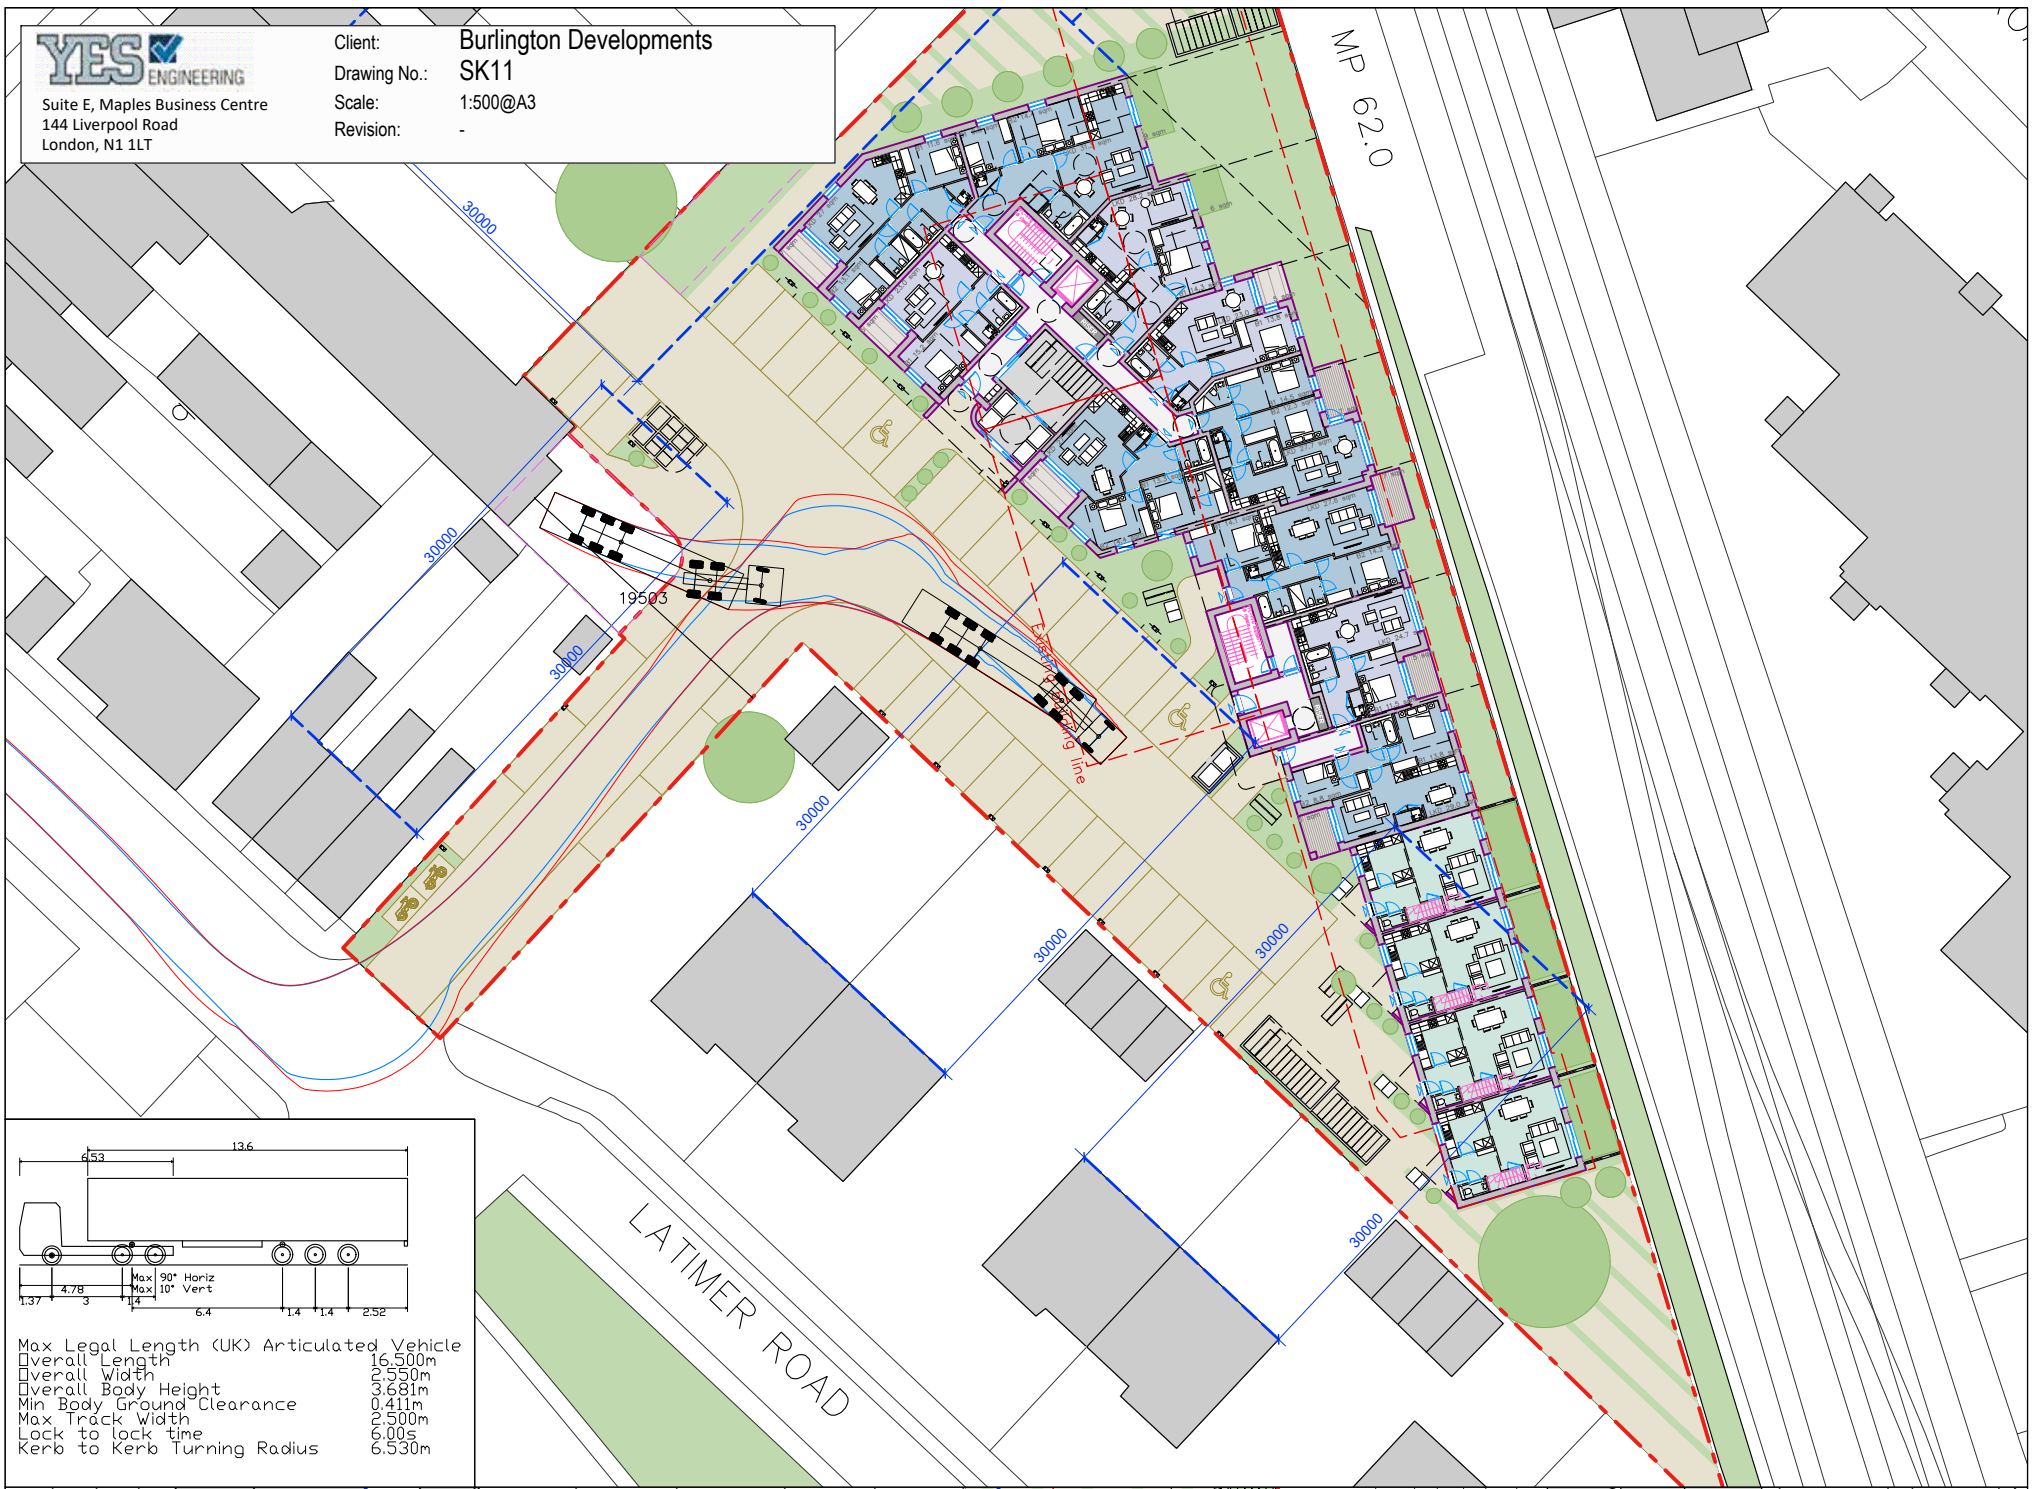

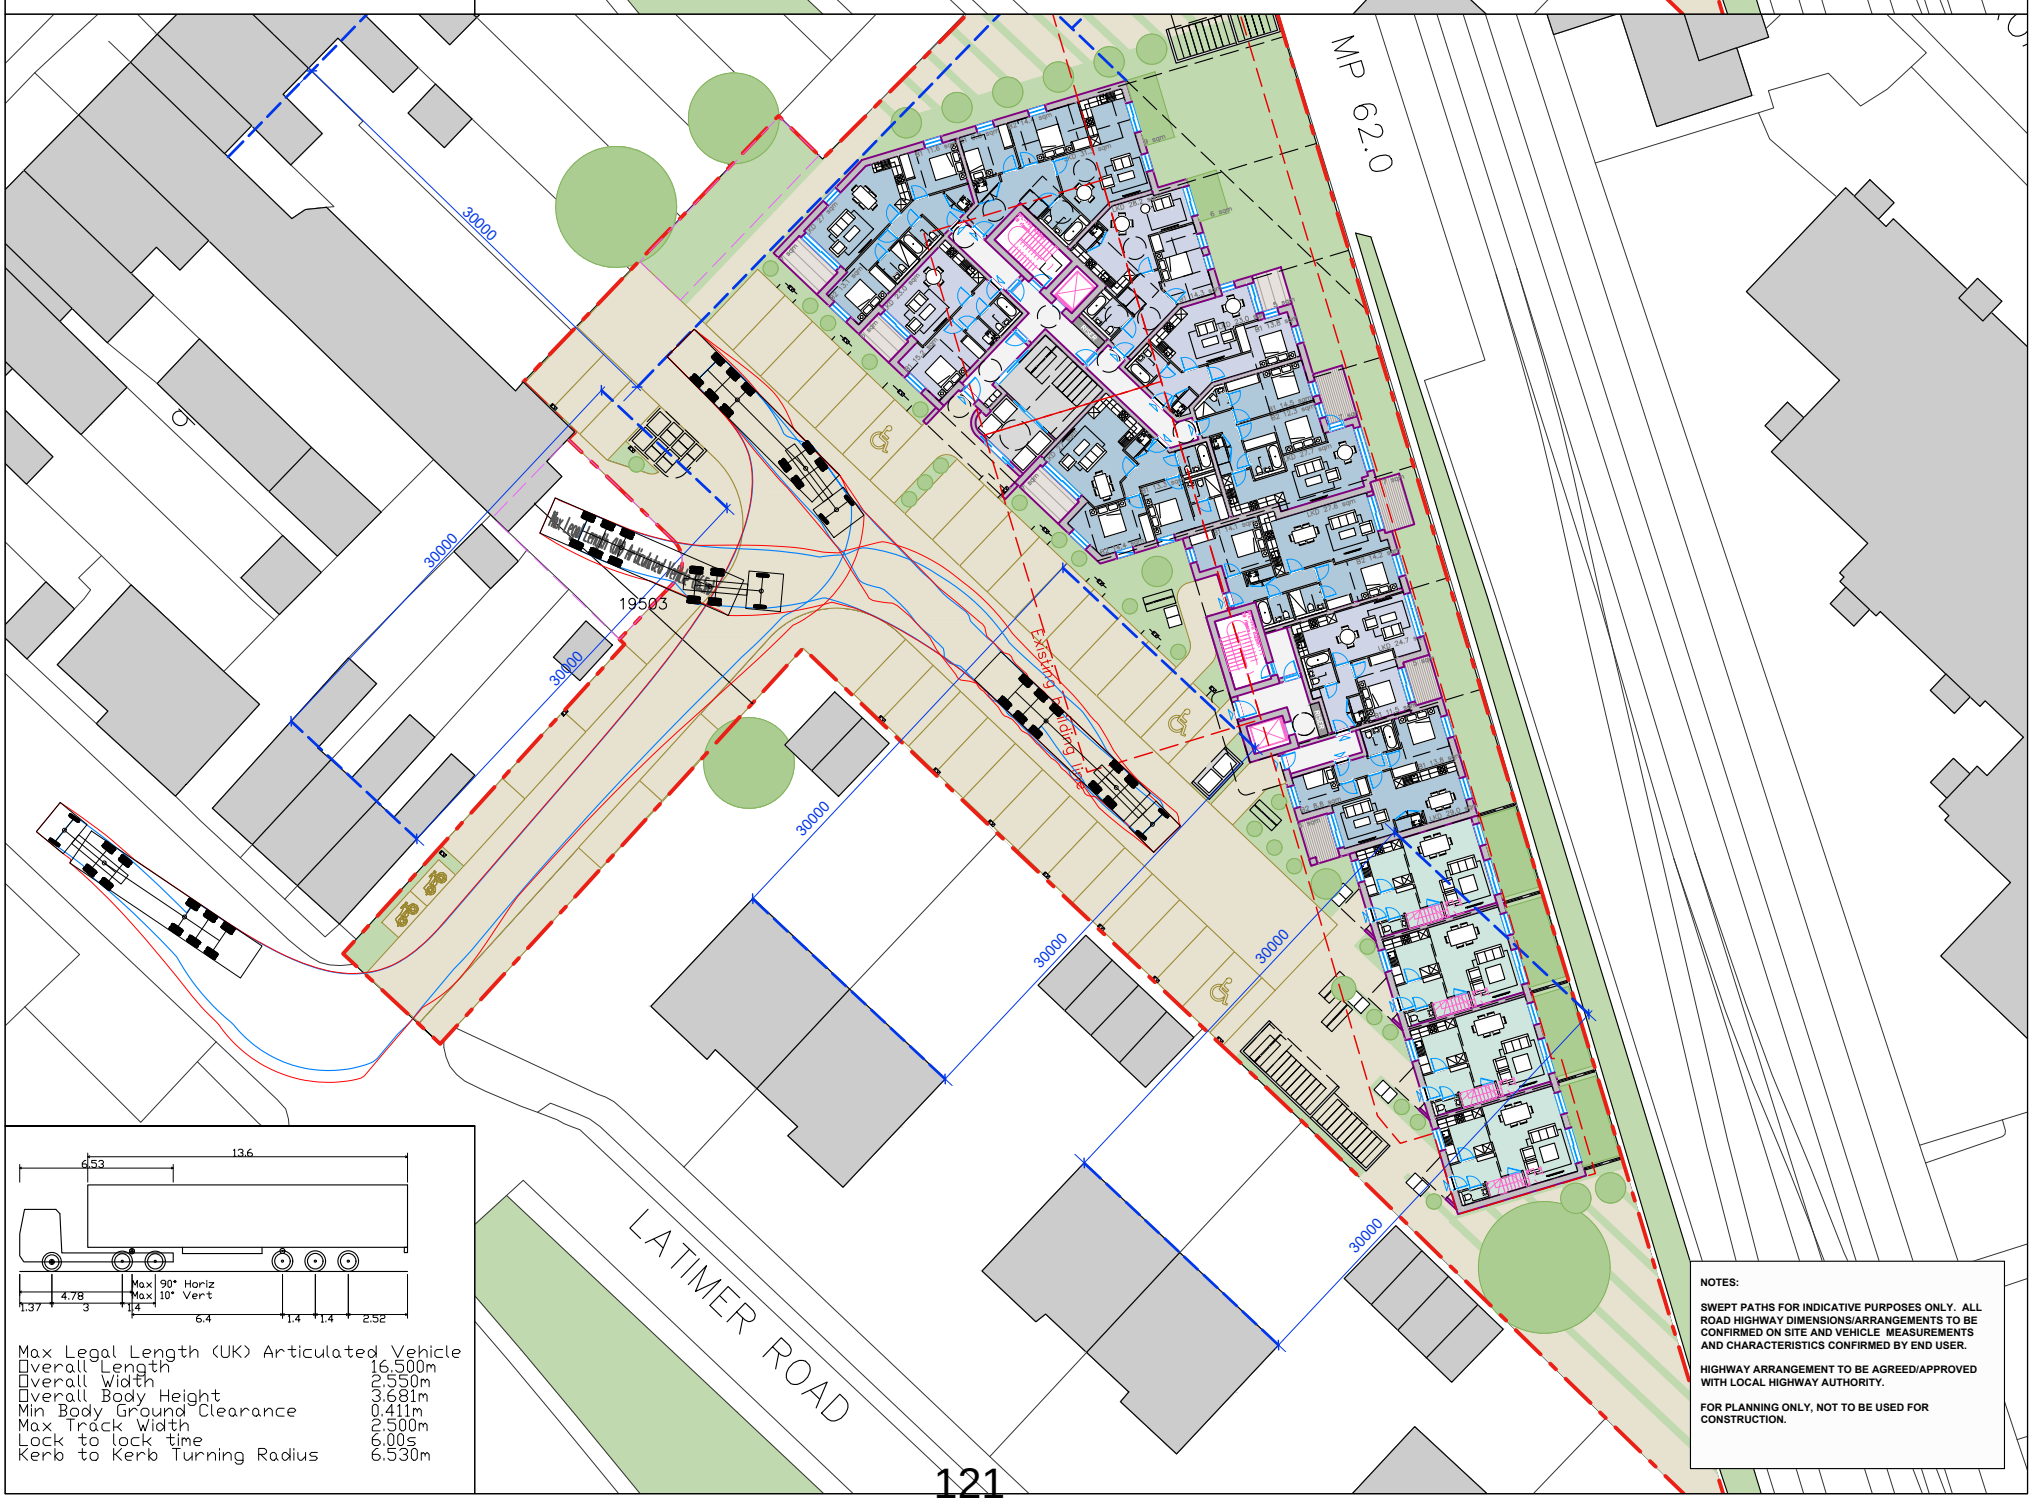

NOTES:

SWEPT PATHS FOR INDICATIVE PURPOSES ONLY. ALL ROAD HIGHWAY DIMENSIONS/ARRANGEMENTS TO BE CONFIRMED ON SITE AND VEHICLE MEASUREMENTS AND CHARACTERISTICS CONFIRMED BY END USER.

HIGHWAY ARRANGEMENT TO BE AGREED/APPROVED WITH LOCAL HIGHWAY AUTHORITY.

FOR PLANNING ONLY, NOT TO BE USED FOR CONSTRUCTION.

G:\Shared drives\2022\22034 - Lee Spring Site, Latimer Road, Berkshire, Wokingham, RG41 2WA\C Drawings\Current Drawings\SK11.dwg

This page is intentionally left blank