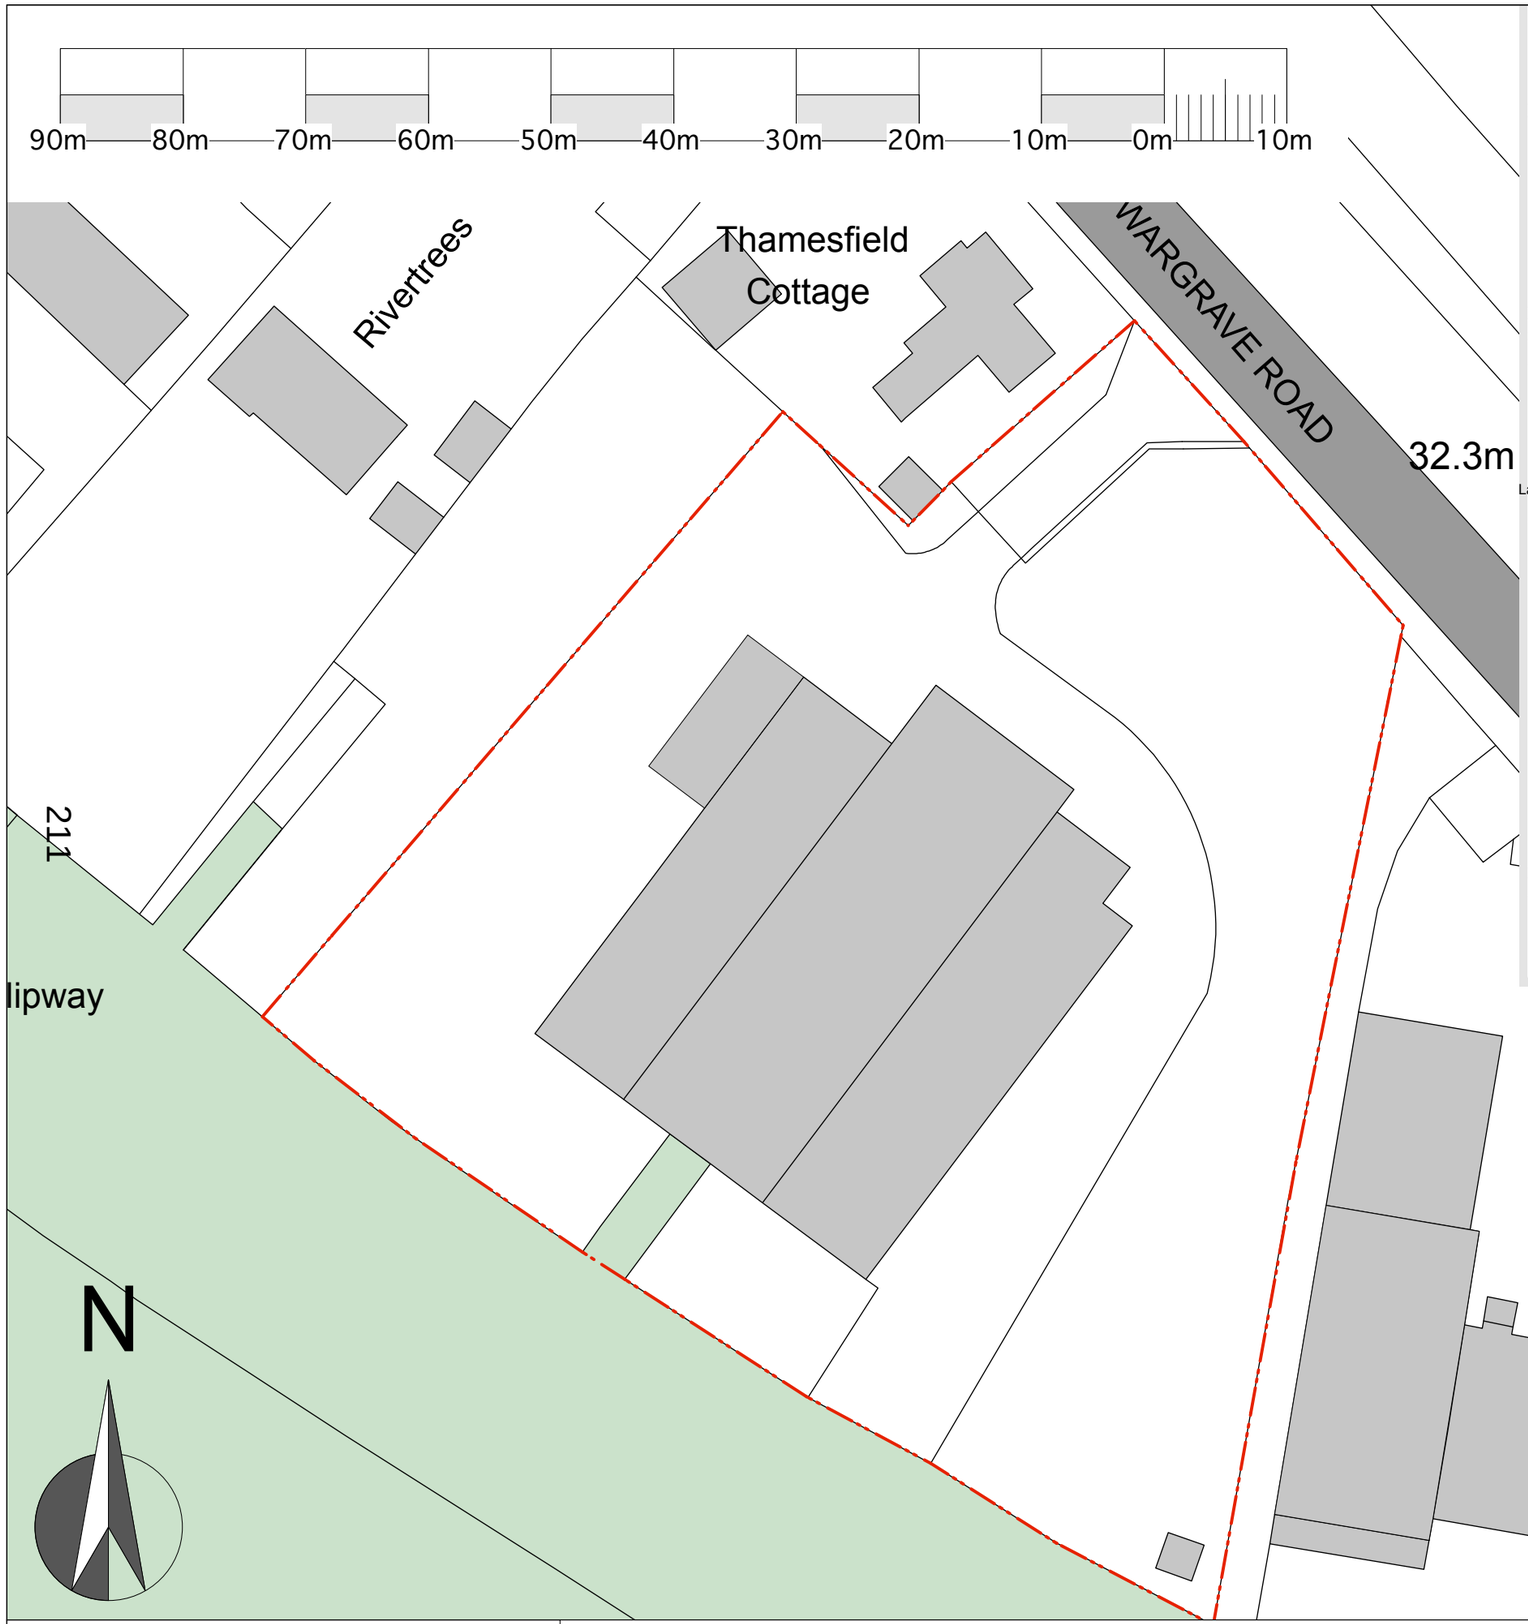

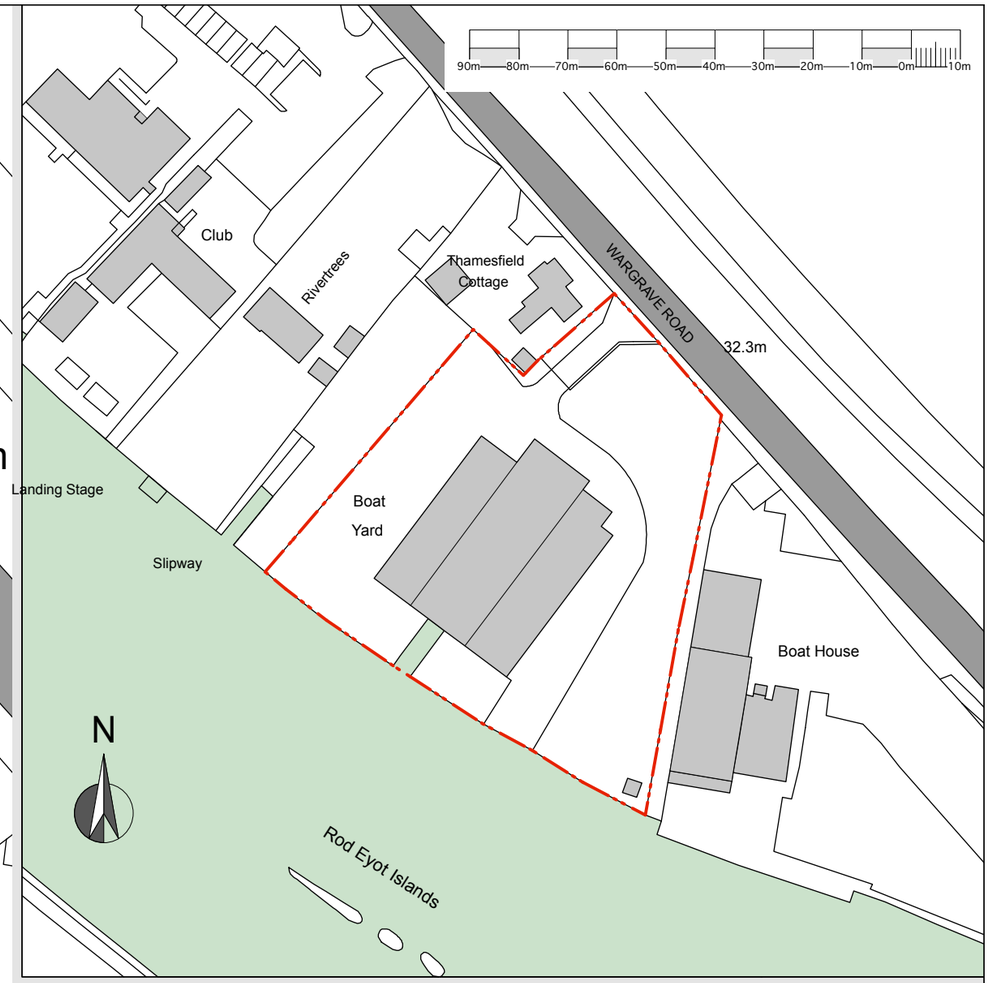

tapp associates
chartered architects

14 Bix Common
Bix
Henley-on-Thames
RG9 6BS

Telephone 07970 073460
Email chris@tappassociates.com

revisions

job
The Rose Toop Collection, Wargrave Road.
Mr Adam Toop

drawing
Block & Location Plan

date	drawn by	scale	drawing no.
November 2020	CT	1:1250 and 1:500	**1245.PL.007e**

This page is intentionally left blank