DO NOT SCALE

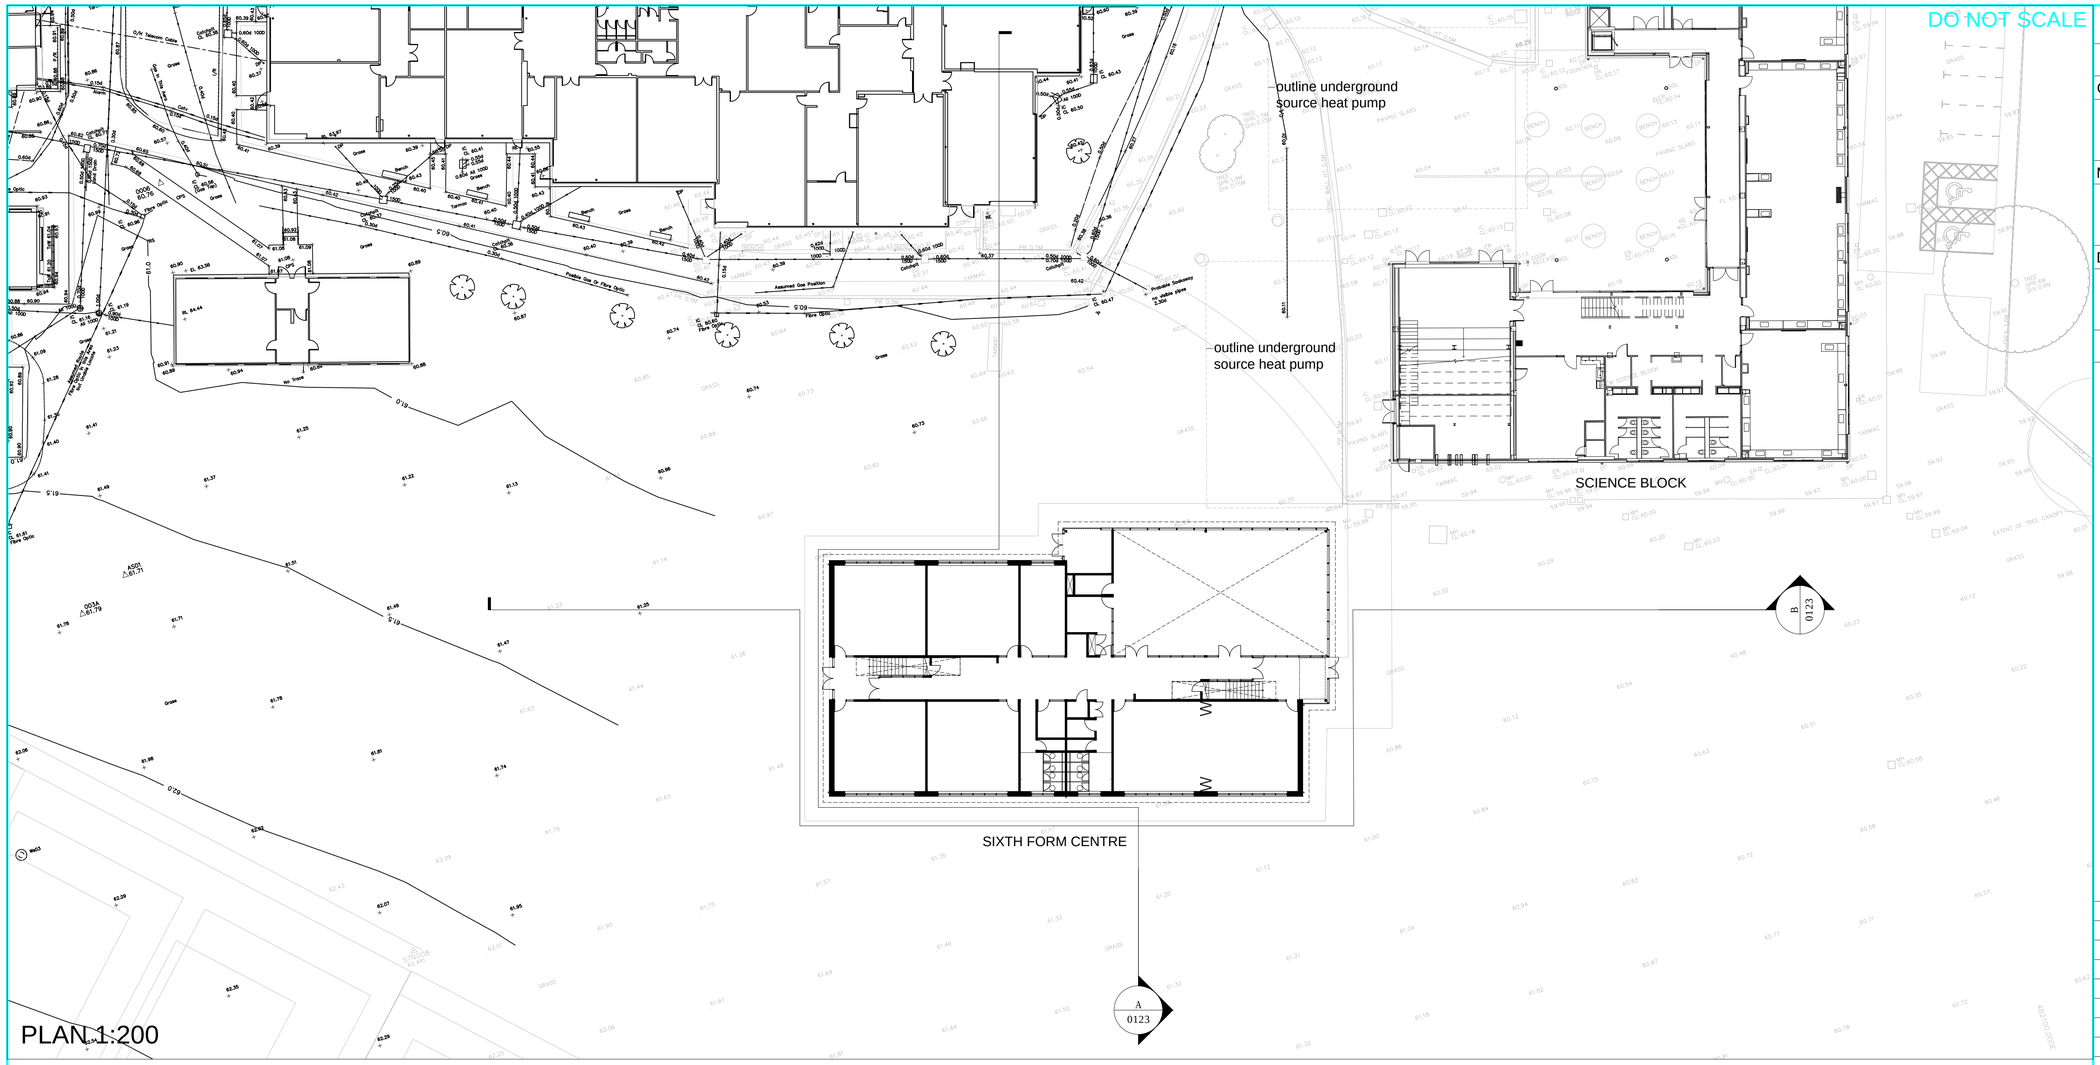

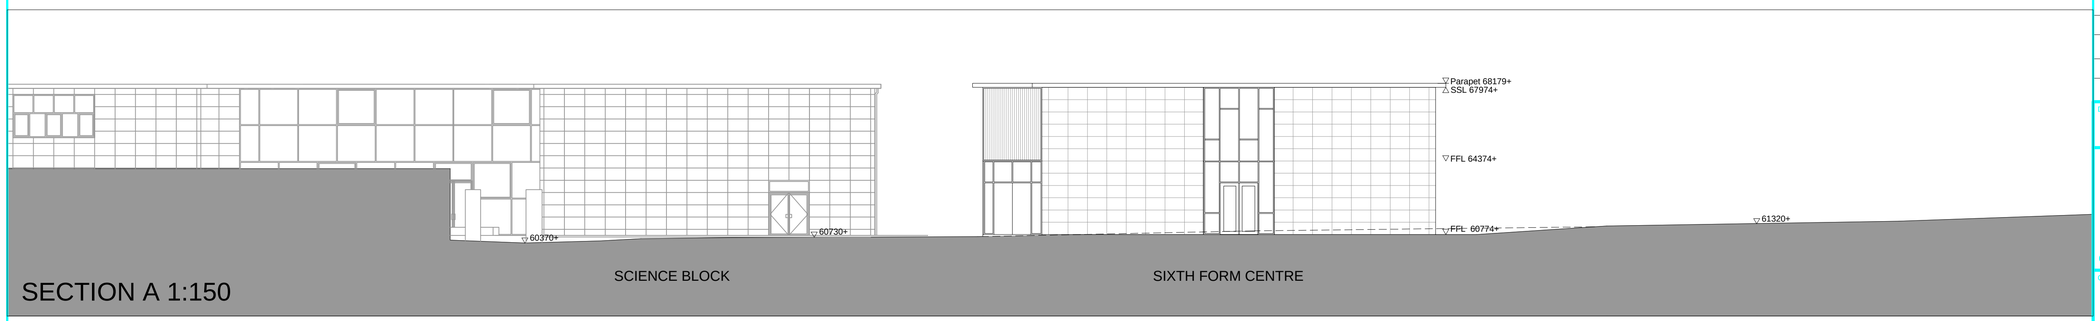

SAFETY, HEALTH AND ENVIRONMENTAL INFORMATION

In addition to the hazards/risks normally associated with the types of work detailed on this drawing, note the following:

CONSTRUCTION

MAINTENANCE/CLEANING

DECOMMISSIONING/DEMOLITION

It is assumed that all works will be carried out by a competent contractor working, where appropriate, to an approved method statement

Rev.	Date	Description	By	Chk'd	App'd
A2	4/14/16	Small change to plan	MR	CW	CW
A1	2/5/16	First issue	MR	CW	CW

Drawing Status: PLANNING

Suitability: P

ATKINS
Euston Tower
286 Euston Road
London
NW1 3AT
Tel: +44 (0)20 7121 2000
Fax: +44 (0)20 7121 2111
www.atkinsglobal.com

Copyright © Atkins Limited (2016)

Client: WOKINGHAM BOROUGH COUNCIL

Project Title: St. Crispin's Comprehensive School
Wokingham
Sixth Form Centre / ASD Unit

Drawing Title: Sixth Form Centre
Site Sections

Proposed

Scale	Designed	Drawn	Checked	Authorised
1:100	MR	MR	CW	CW
Original Size	**Date**	**Date**	**Date**	**Date**
A1	15/12/2015	07/01/2015	07/01/2015	05/07/2015

Drawing Number: 5141836-ATK-PLANNING-0123

Revision: A 2