YES ENGINEERING

Suite E, Maples Business Centre
144 Liverpool Road
London, N1 1LT

Client:	Burlington Developments
Drawing No.:	Figure 4.1
Scale:	1:500@A4
Revision:	-

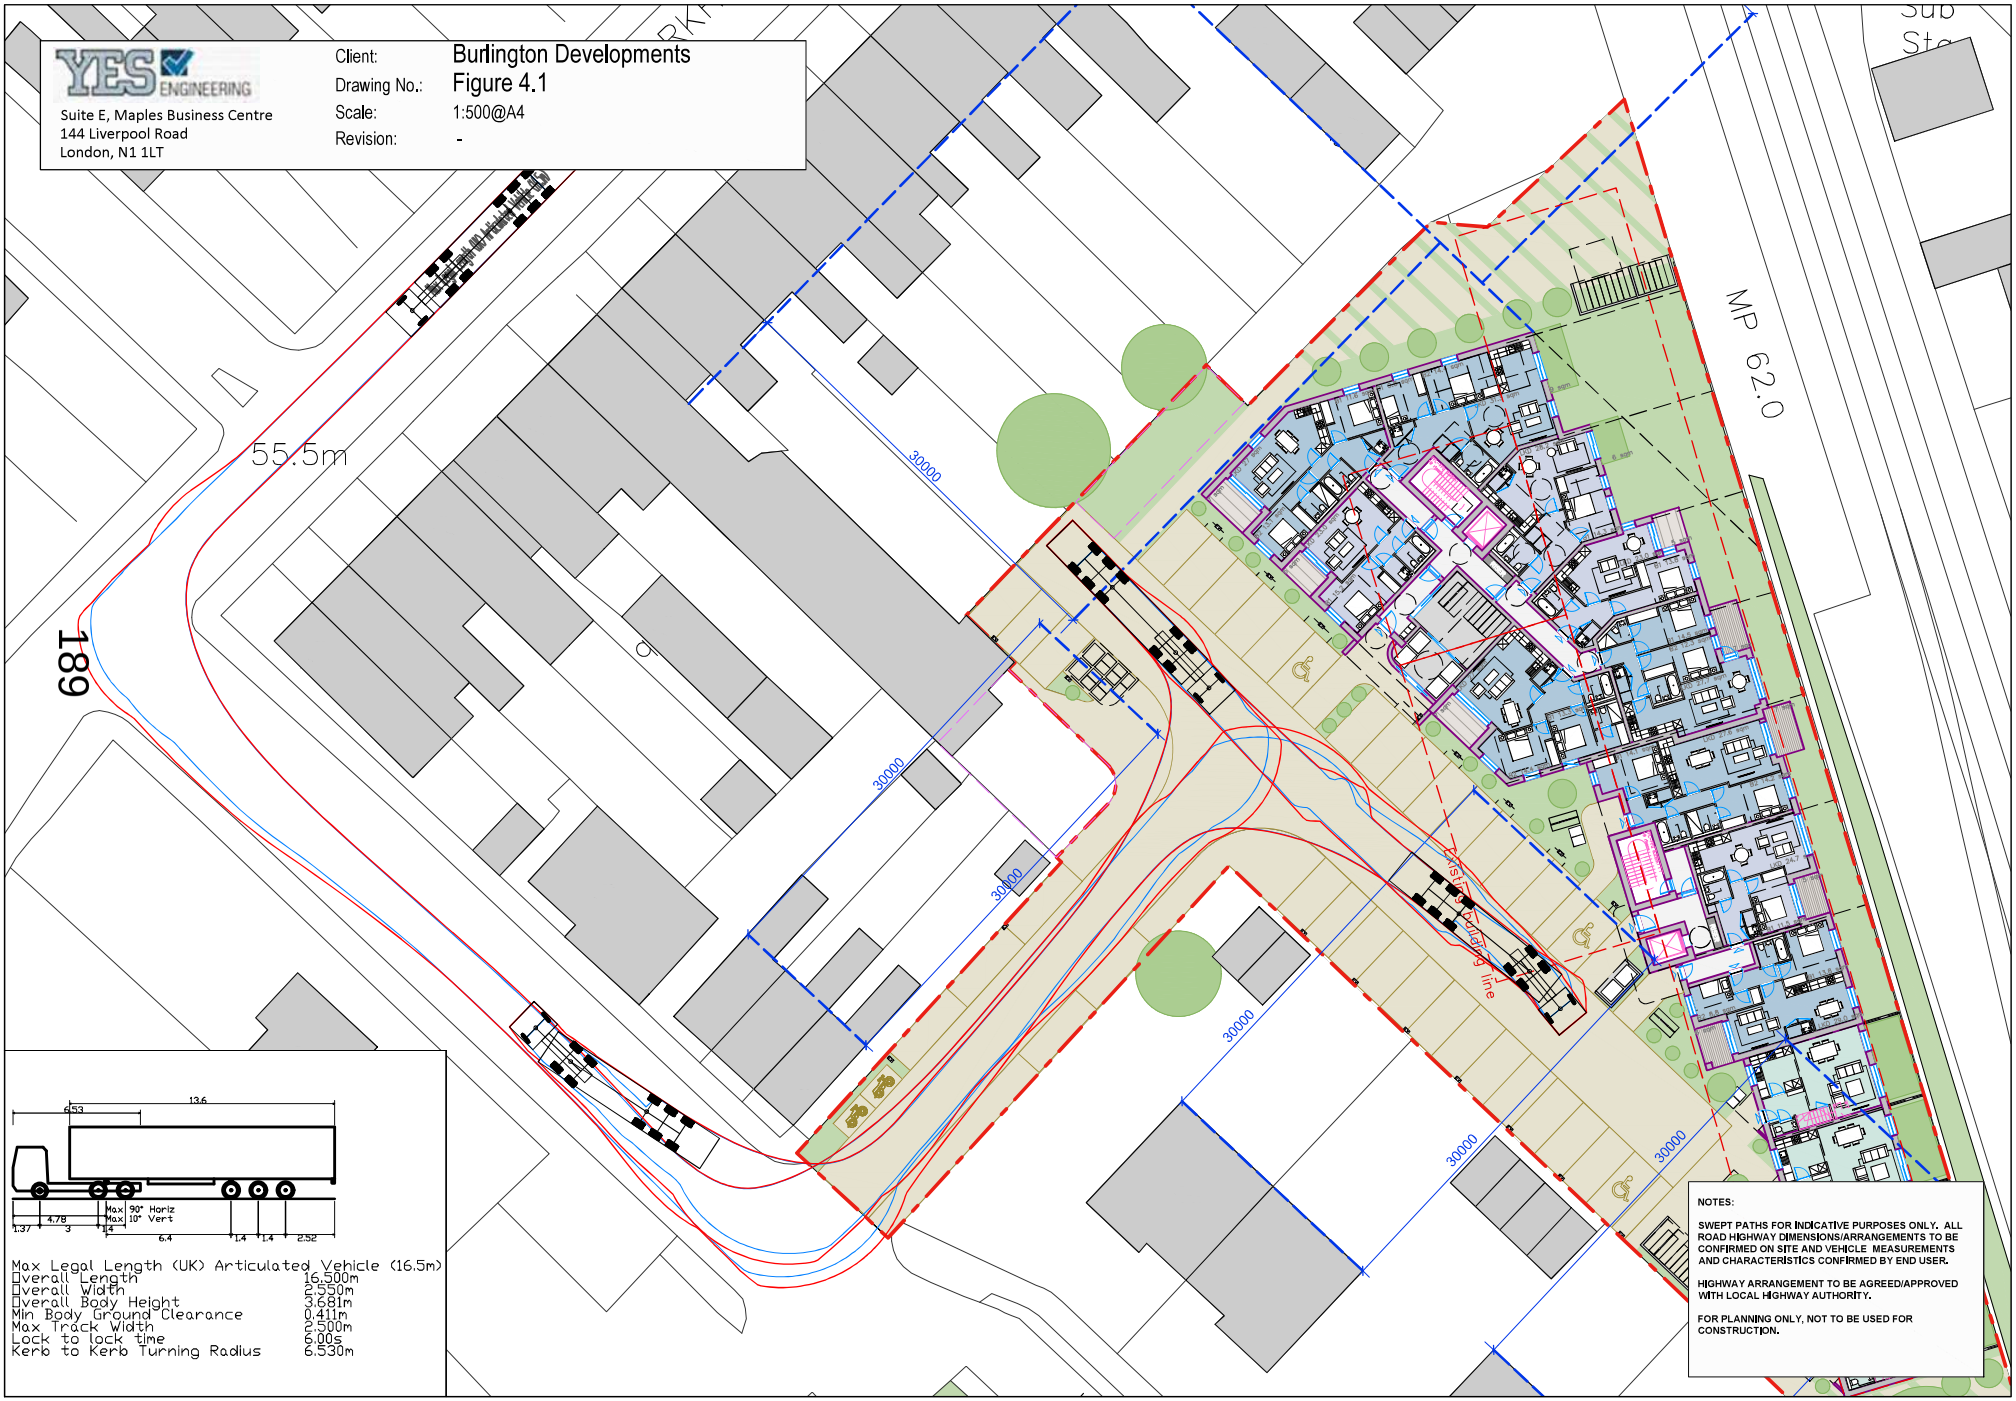

Max Legal Length (UK) Articulated Vehicle (16.5m)

Overall Length	16.500m
Overall Width	2.550m
Overall Body Height	3.681m
Min Body Ground Clearance	0.411m
Max Track Width	2.500m
Lock to lock time	6.00s
Kerb to Kerb Turning Radius	6.530m

NOTES:

SWEPT PATHS FOR INDICATIVE PURPOSES ONLY. ALL ROAD HIGHWAY DIMENSIONS/ARRANGEMENTS TO BE CONFIRMED ON SITE AND VEHICLE MEASUREMENTS AND CHARACTERISTICS CONFIRMED BY END USER.

HIGHWAY ARRANGEMENT TO BE AGREED/APPROVED WITH LOCAL HIGHWAY AUTHORITY.

FOR PLANNING ONLY, NOT TO BE USED FOR CONSTRUCTION.

This page is intentionally left blank