The use of this data by the recipient acts as an agreement of the following statements. Do not use this data if you do not agree with any of the following statements:-

All drawings are based upon site information supplied by third parties and as such their accuracy cannot be guaranteed. All features are approximate and subject to clarification by a detailed topographical survey, statutory service enquiries and confirmation of the legal boundaries.

The controlled version of this drawing should be viewed in DWF or PDF format not DWG or other formats. All prints of this drawing must be made in full colour.

Where this drawing has been based upon Ordnance Survey data, it has been reproduced under the terms of Ryder Licence No. 100000144. Reproduction of this drawing in whole or in part is prohibited without the prior permission of Ordnance Survey.

Do not scale the drawing. Use figured dimensions in all cases. Check all dimensions on site. Report any discrepancies in writing to Ryder before proceeding.

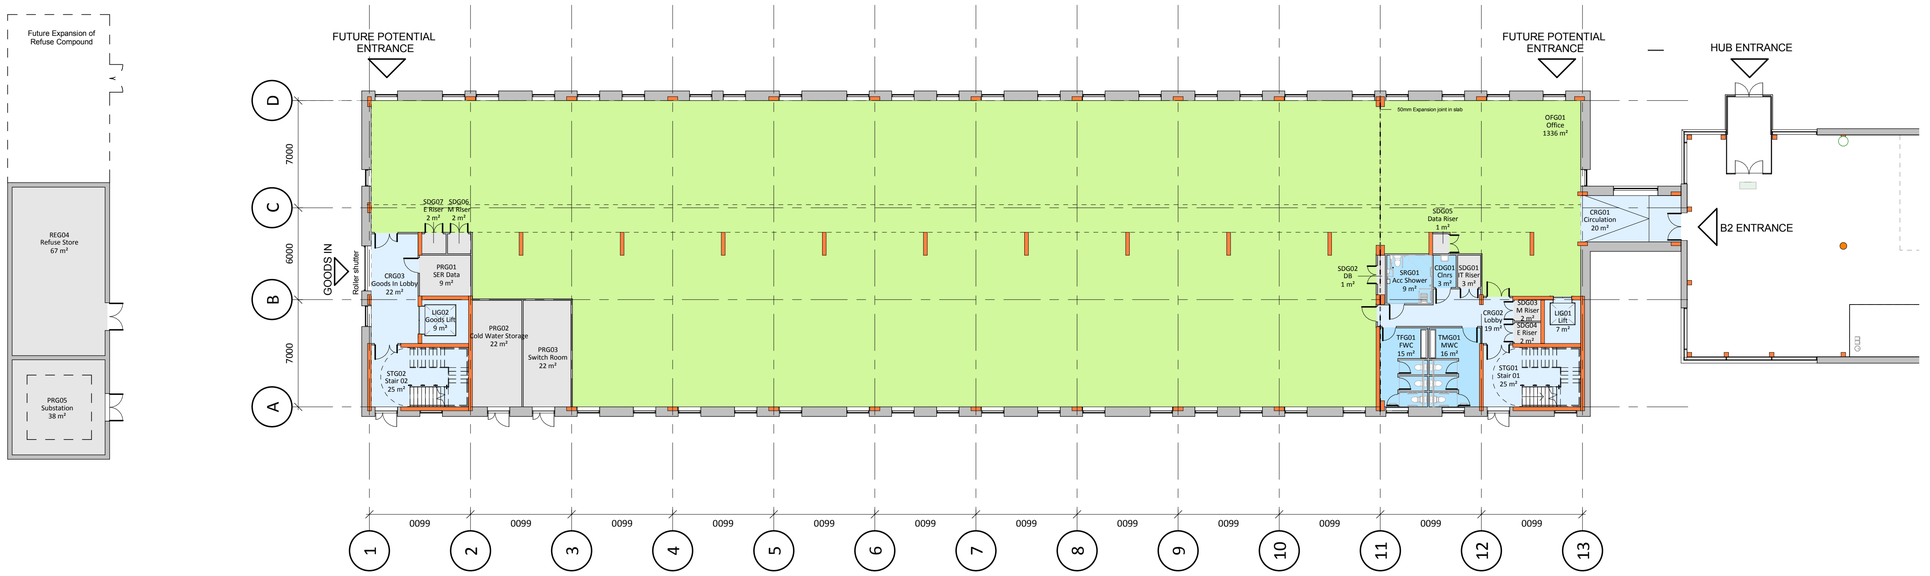

Revision	Date	Drawn by	Checked by
P7	16/10/17	AAI	PSw

Areas amended.

Revision	Date	Drawn by	Checked by
P6	12/10/17	AAI	PSw

Amended in line with Client comments 11/10/17.

Revision	Date	Drawn by	Checked by
P5	06/10/17	AAI	PSw

Amended in line with consultant comments.

Revision	Date	Drawn by	Checked by
P4	28/09/17	AAI	PSw

Updated in line with VE redesign

Revision	Date	Drawn by	Checked by
P3	16/08/17	AAI	PSw

Room names updated in line with University protocols

Revision	Date	Drawn by	Checked by
P2	27/07/17	AAI	PSw

Amended in line with Client comments 26/07/17.

Revision	Date	Drawn by	Checked by
P1	24/07/17	AAI	PSw

First Issue

Amendment

Purpose of Issue
Preliminary

Project
University of Reading
Thames Valley Science Park - Building 02
Reading

Drawing
Proposed Ground Floor GA Plan

Drawing No.

Project ID	Originator	Zone	Level	Type	Role	Number
TVSPB2	- RYD	- 00	- 00	- DR	- A	- 3000

Ryder Project No.	Scale at A1	Drawn By	Status	Revision
2814-02	1 : 200	AAI	S1	P7

info@ryderarchitecture.com
www.ryderarchitecture.com

Ryder

This page is intentionally left blank