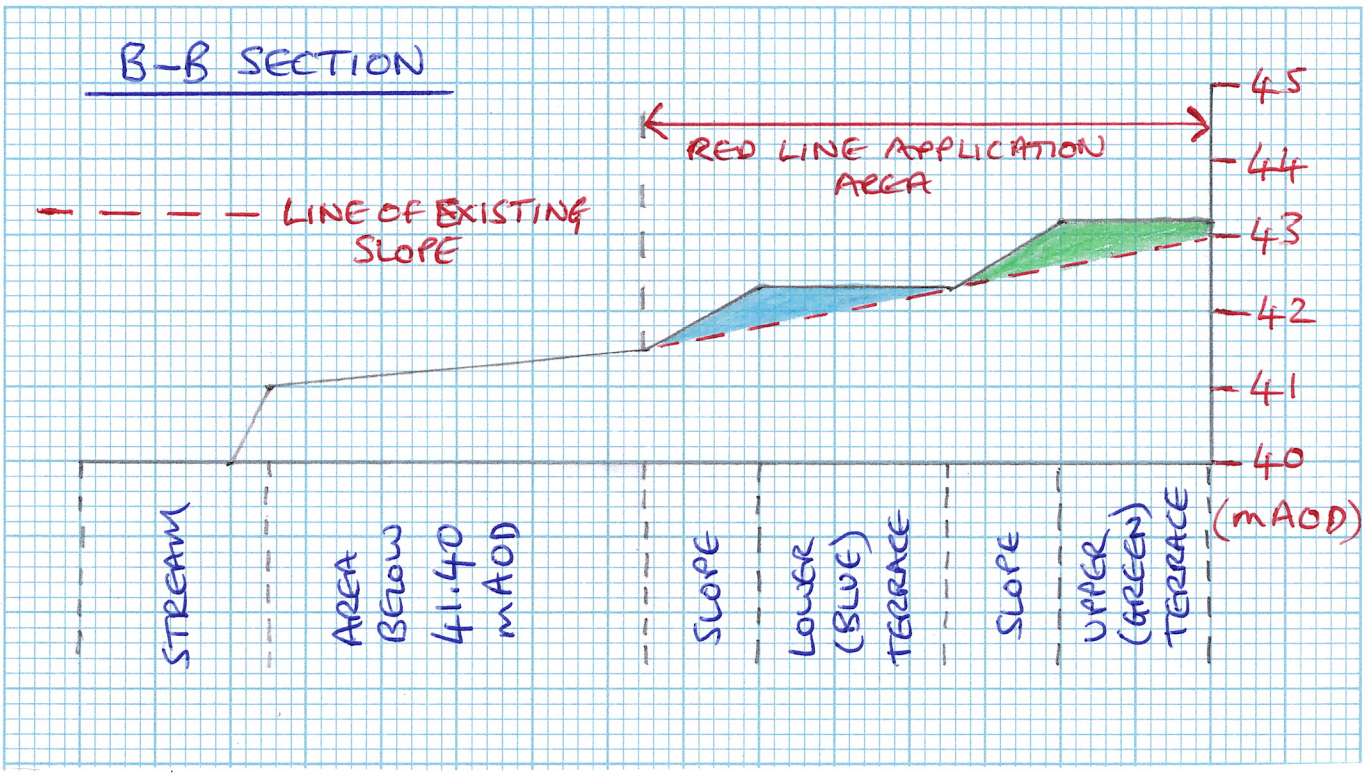
B-B SECTION
RED LINE APPLICATION AREA
LINE OF EXISTING SLOPE
45
44
43
42
41
40
(mAOD)
STREAM
AREA BELOW 41.40 mAOD
SLOPE
LOWER (BLUE) TERRACE
SLOPE
UPPER (GREEN) TERRACE

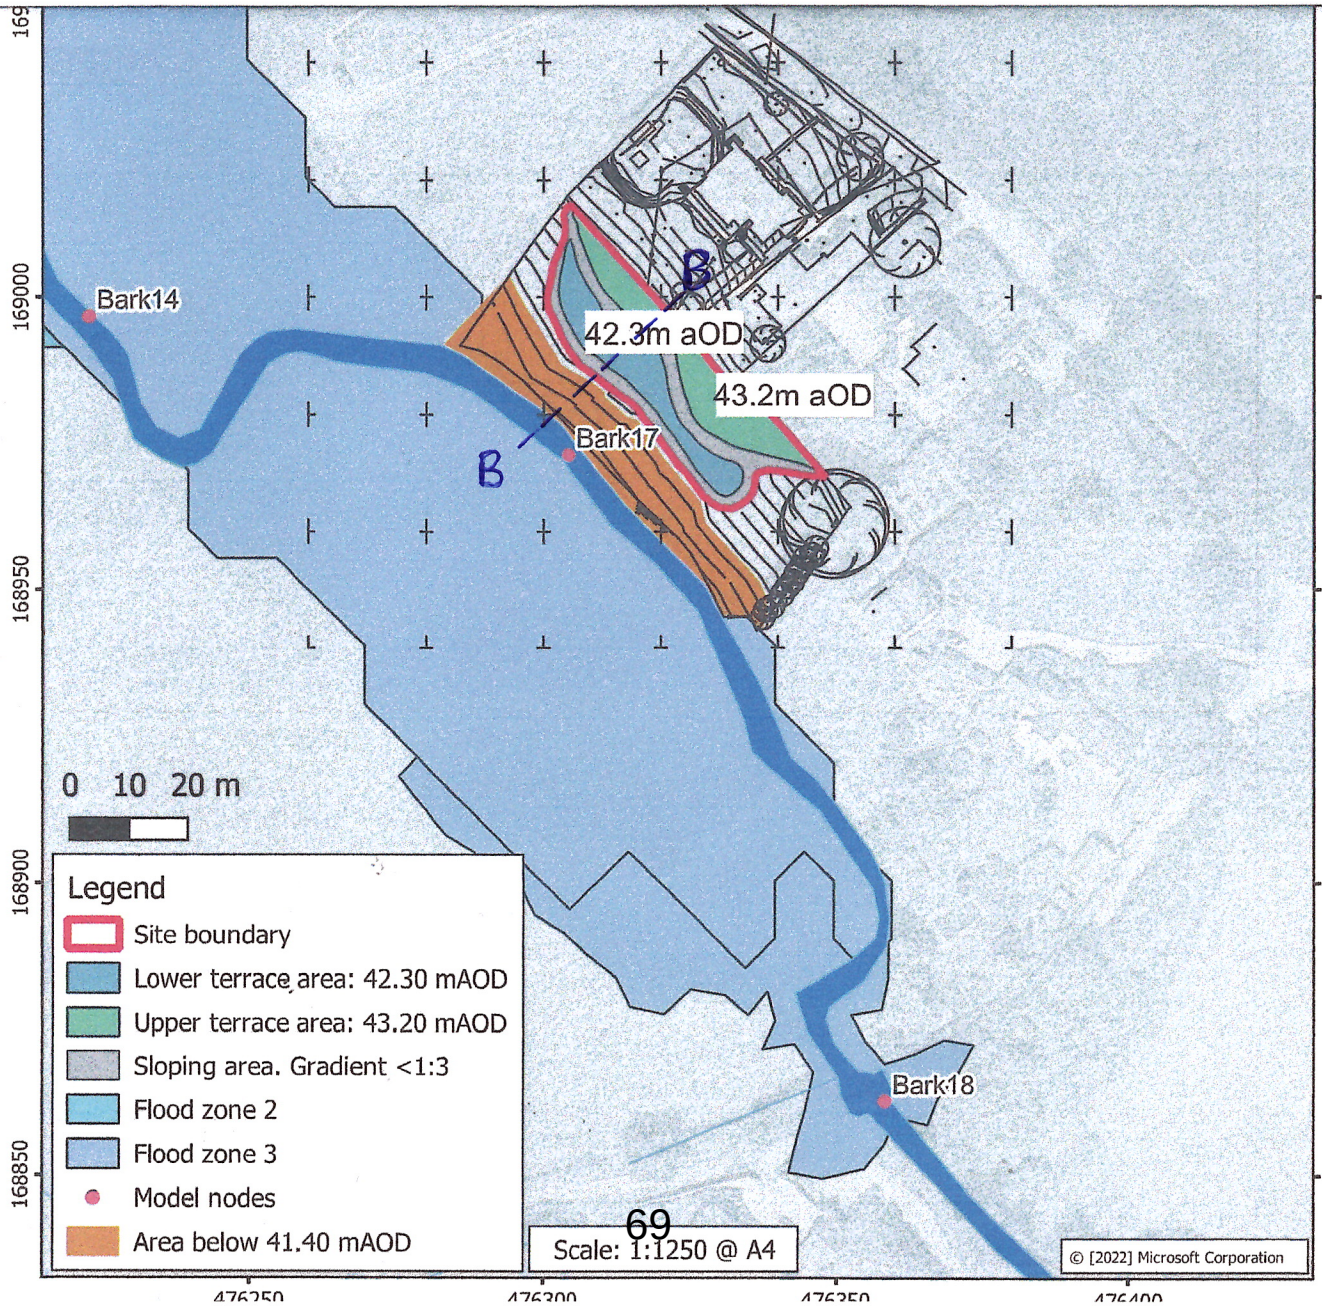
Bark14
Bark17
Bark18
B
B
42.3m aOD
43.2m aOD
0 10 20 m
Legend
Site boundary
Lower terrace area: 42.30 mAOD
Upper terrace area: 43.20 mAOD
Sloping area. Gradient <1:3
Flood zone 2
Flood zone 3
Model nodes
Area below 41.40 mAOD
Scale: 1:1250 @ A4
© [2022] Microsoft Corporation
169000
168950
168900
168850
476250
476300
476350
476400

This page is intentionally left blank